
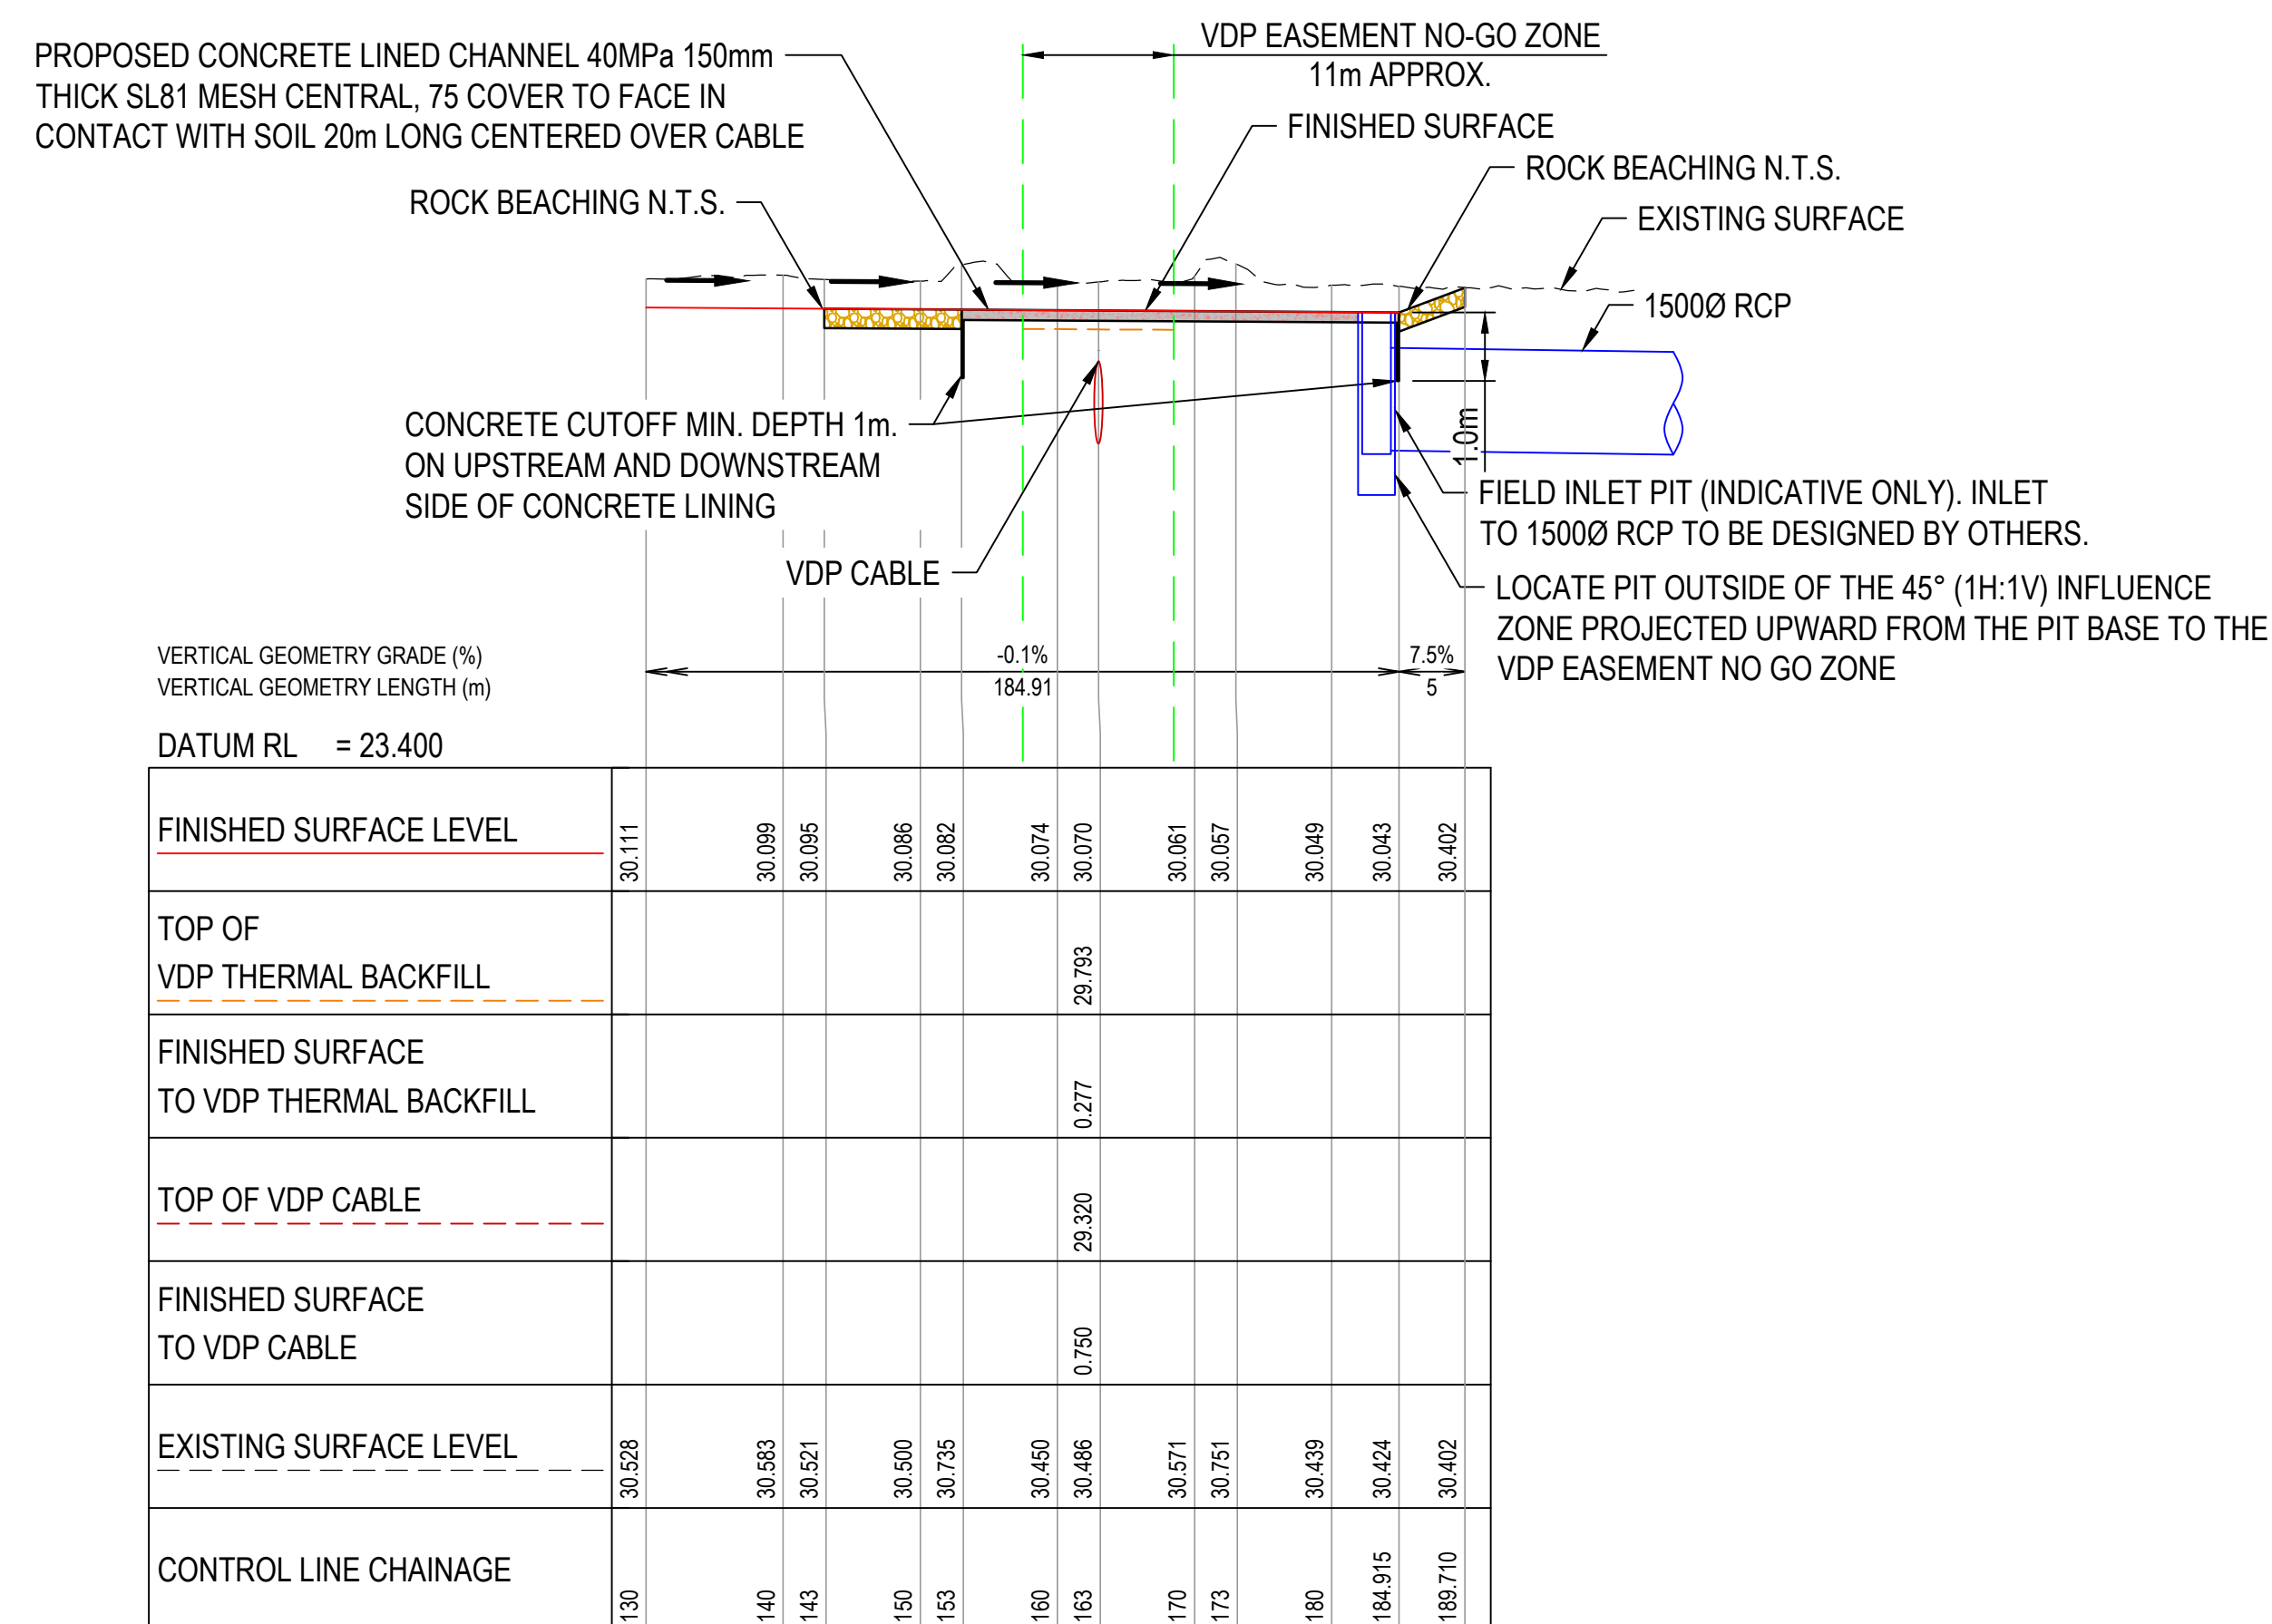
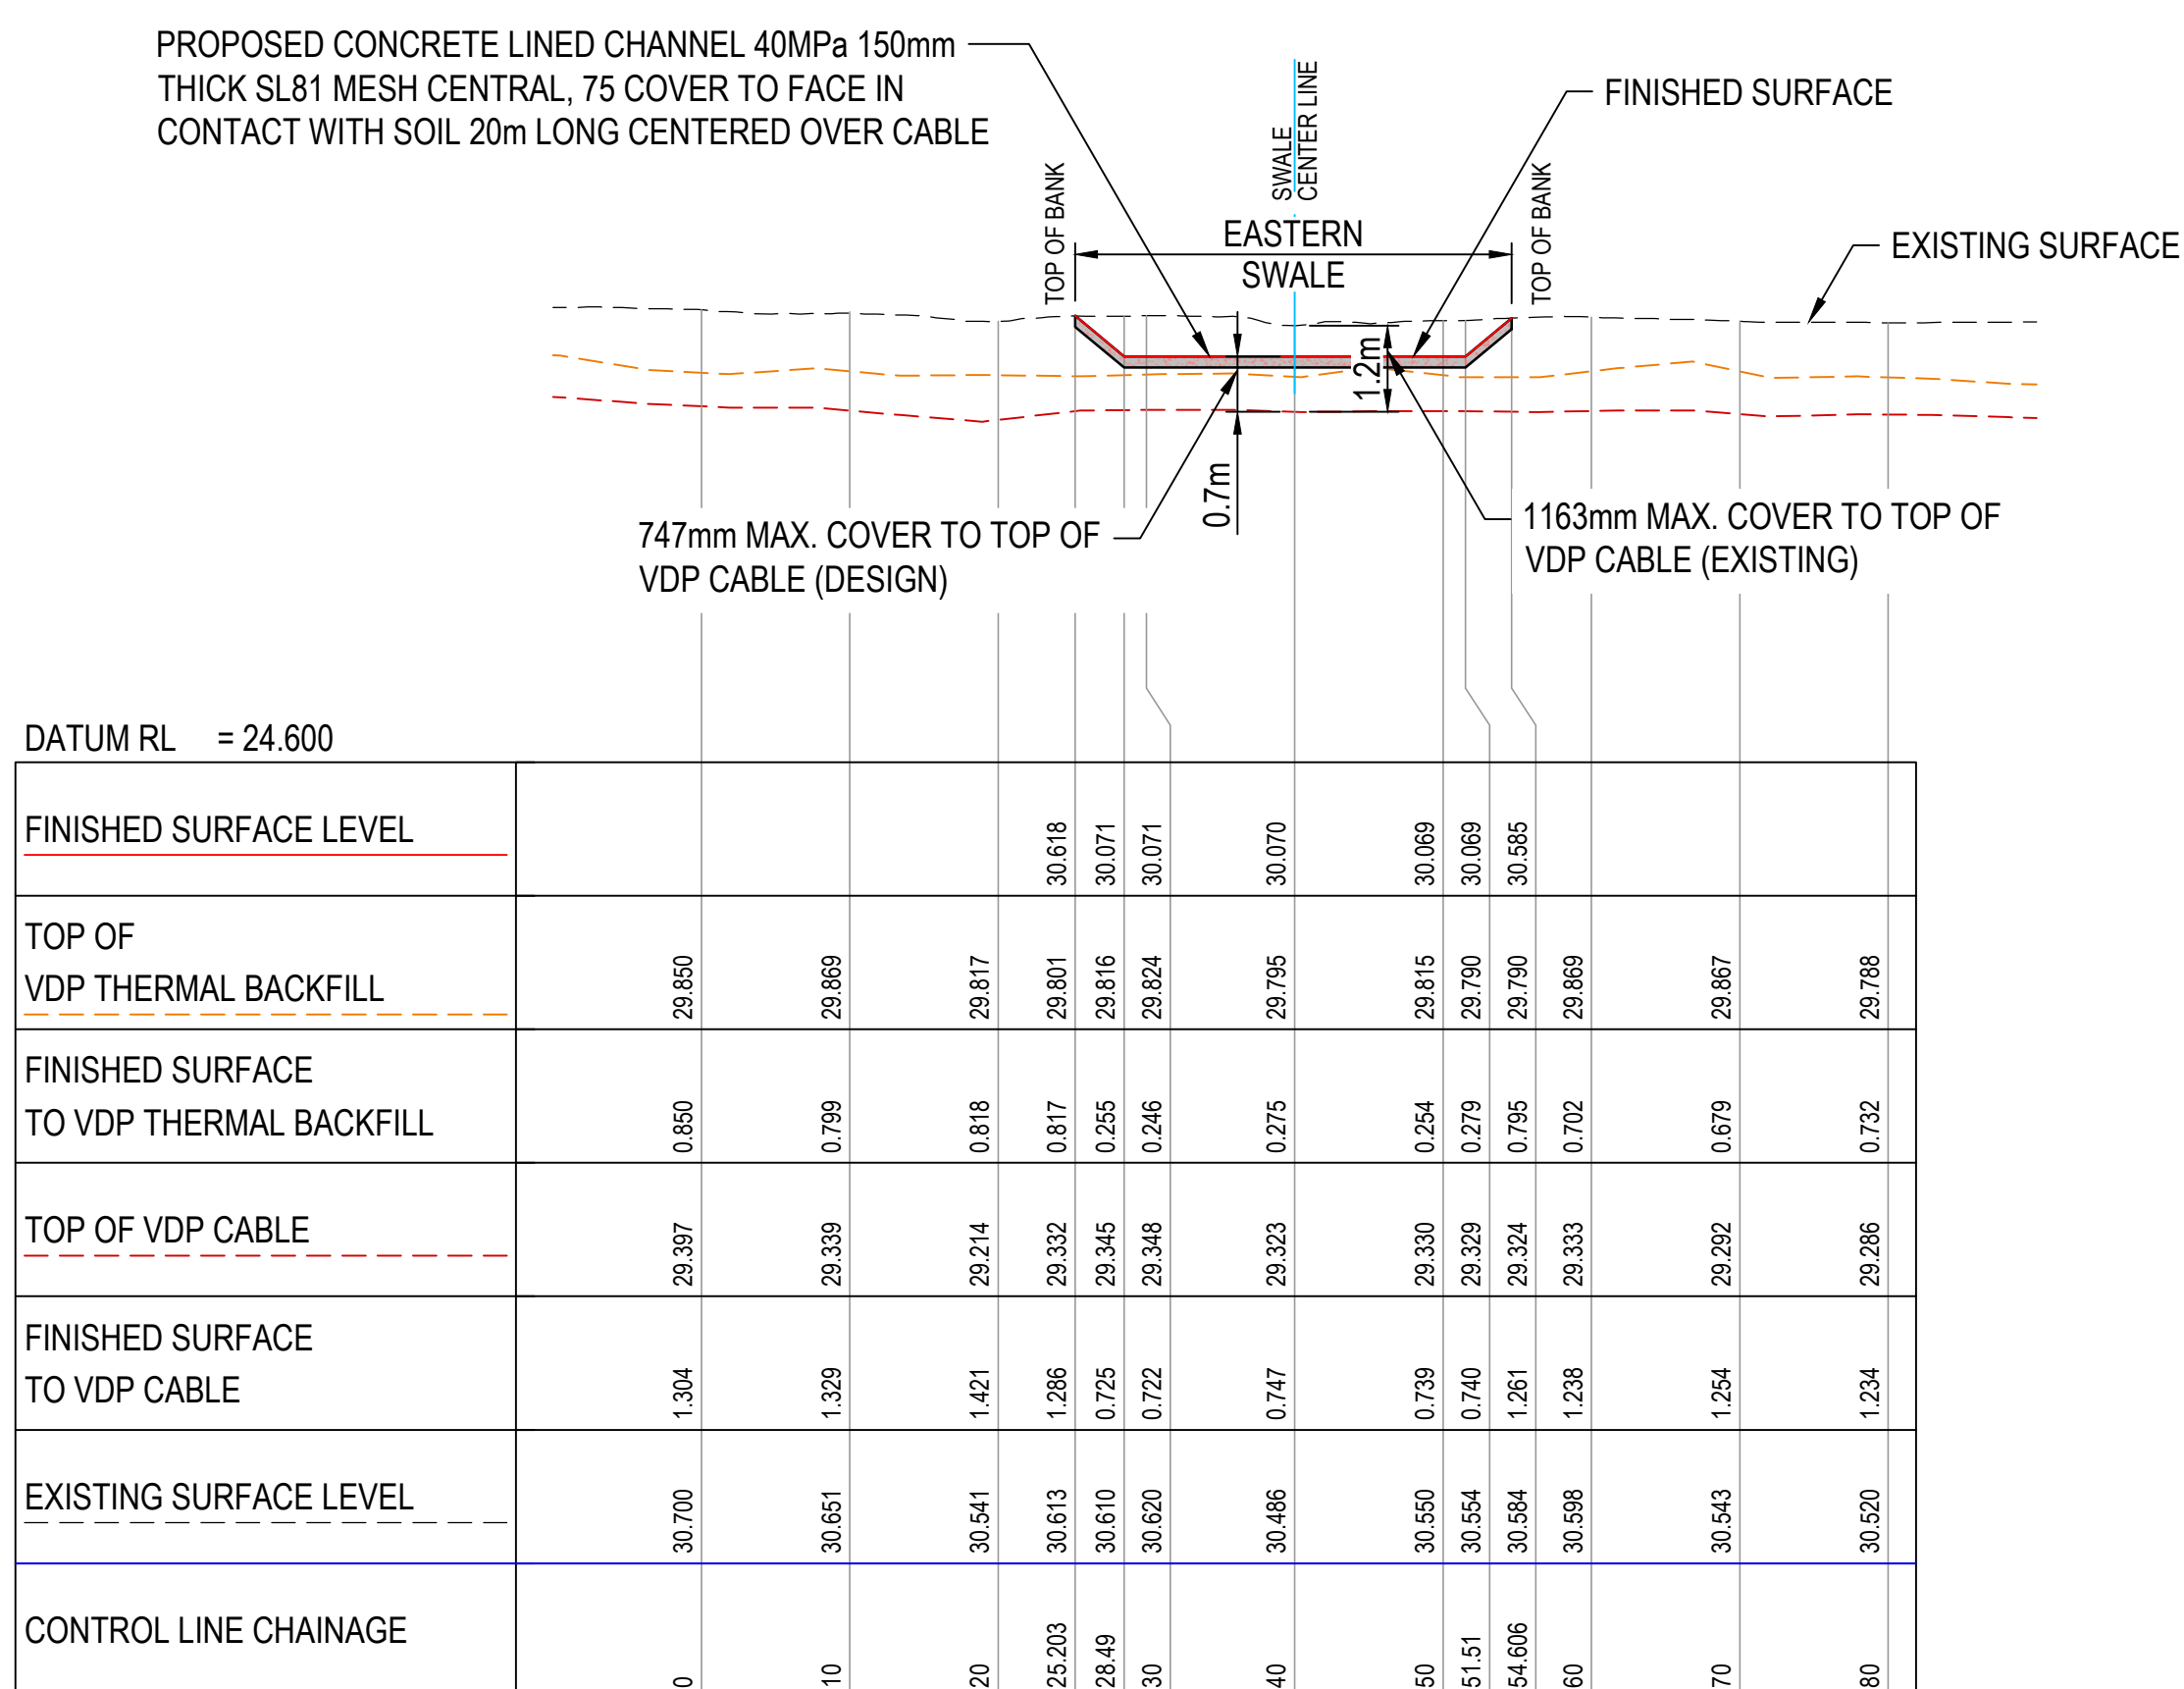


NOT FOR CONSTRUCTION

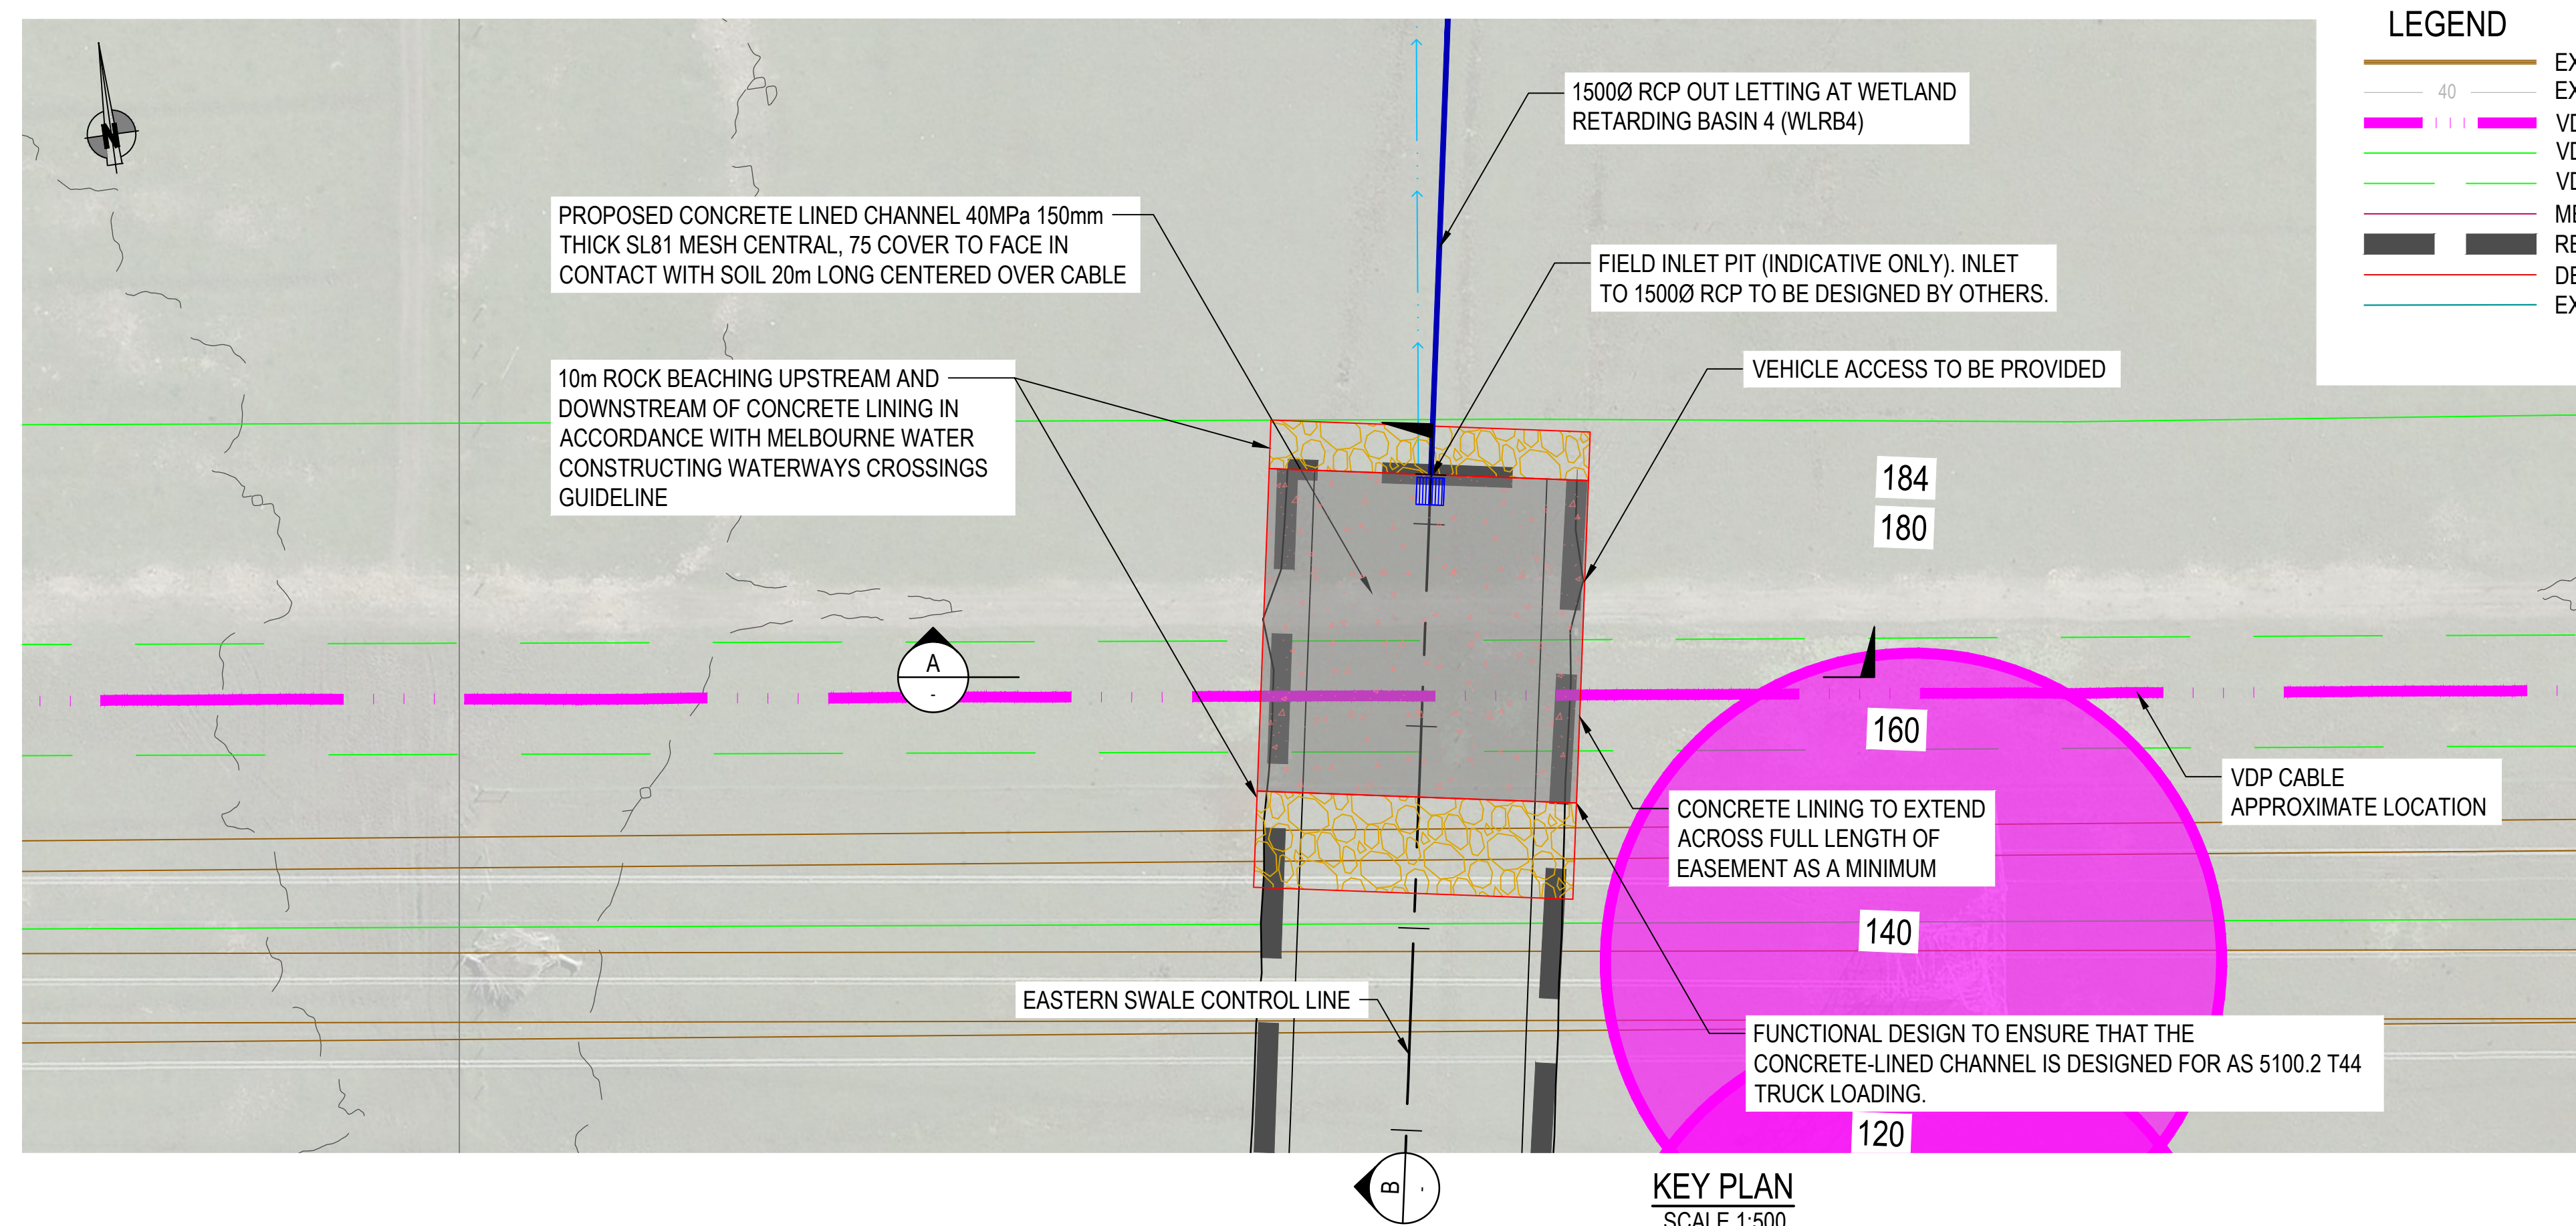

CROSKELL EMPLOYMENT PSP
CONCEPT DRAINAGE STRATEGY REV. D

DESIGNED BY:
MDM
DRAWING DATE:
24.09.2025
SHEET:
1 OF 1
FILE:
MEG250-07-DW-CV-SKH-3313

DRAWN BY:
AJM
CHECKED:
ZL
SCALE:
AS SHOWN

EASTERN VDP CABLE CROSSING
PLAN AND SECTIONS

PROJECT No.	DRAWING No.	REV.
MEG250-07	3313	0

0	24.09.2025	ISSUED FOR USE
Amendments		