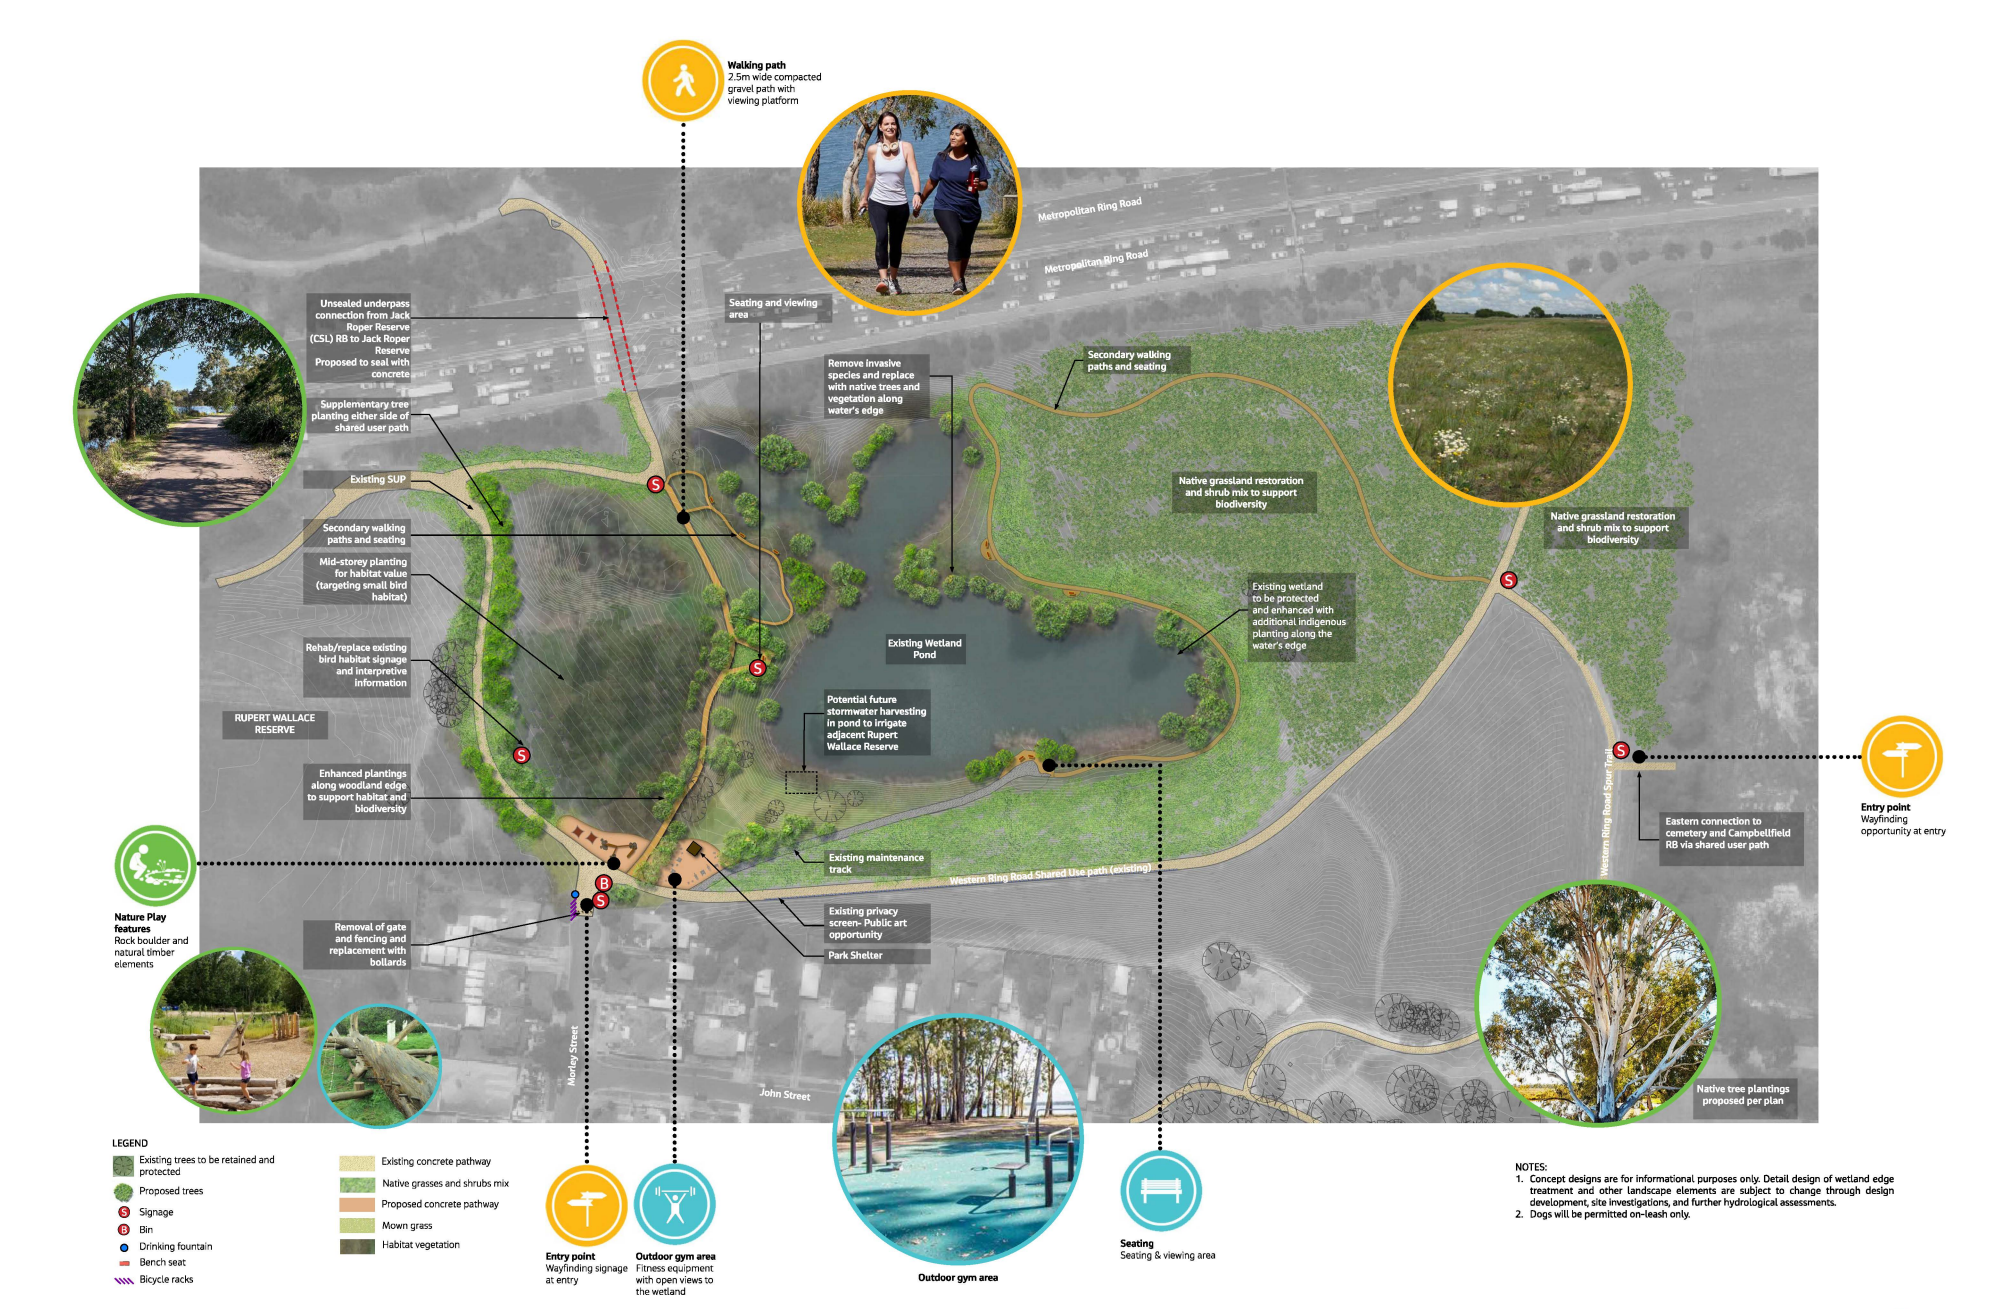


LEGEND

- Existing trees to be retained and protected
- Proposed trees
- Signage
- Bin
- Drinking fountain
- Bench seat
- Bicycle racks
- Existing concrete pathway
- Native grasses and shrubs mix
- Proposed concrete pathway
- Mown grass
- Habitat vegetation

NOTES:

1. Concept designs are for informational purposes only. Detail design of wetland edge treatment and other landscape elements are subject to change through design development, site investigations, and further hydrological assessments.
2. Dogs will be permitted on-leash only.

Glenroy Retarding Basin Activation

CSL RETARDING BASIN CONCEPT DESIGN 12.07.2024 Rev C

FOR INFORMATION ONLY

Drawing Number: IA5000LM-LA-007 **Scale** 1:500 @ A1

0 5 25 50 m

Jacobs spiire