



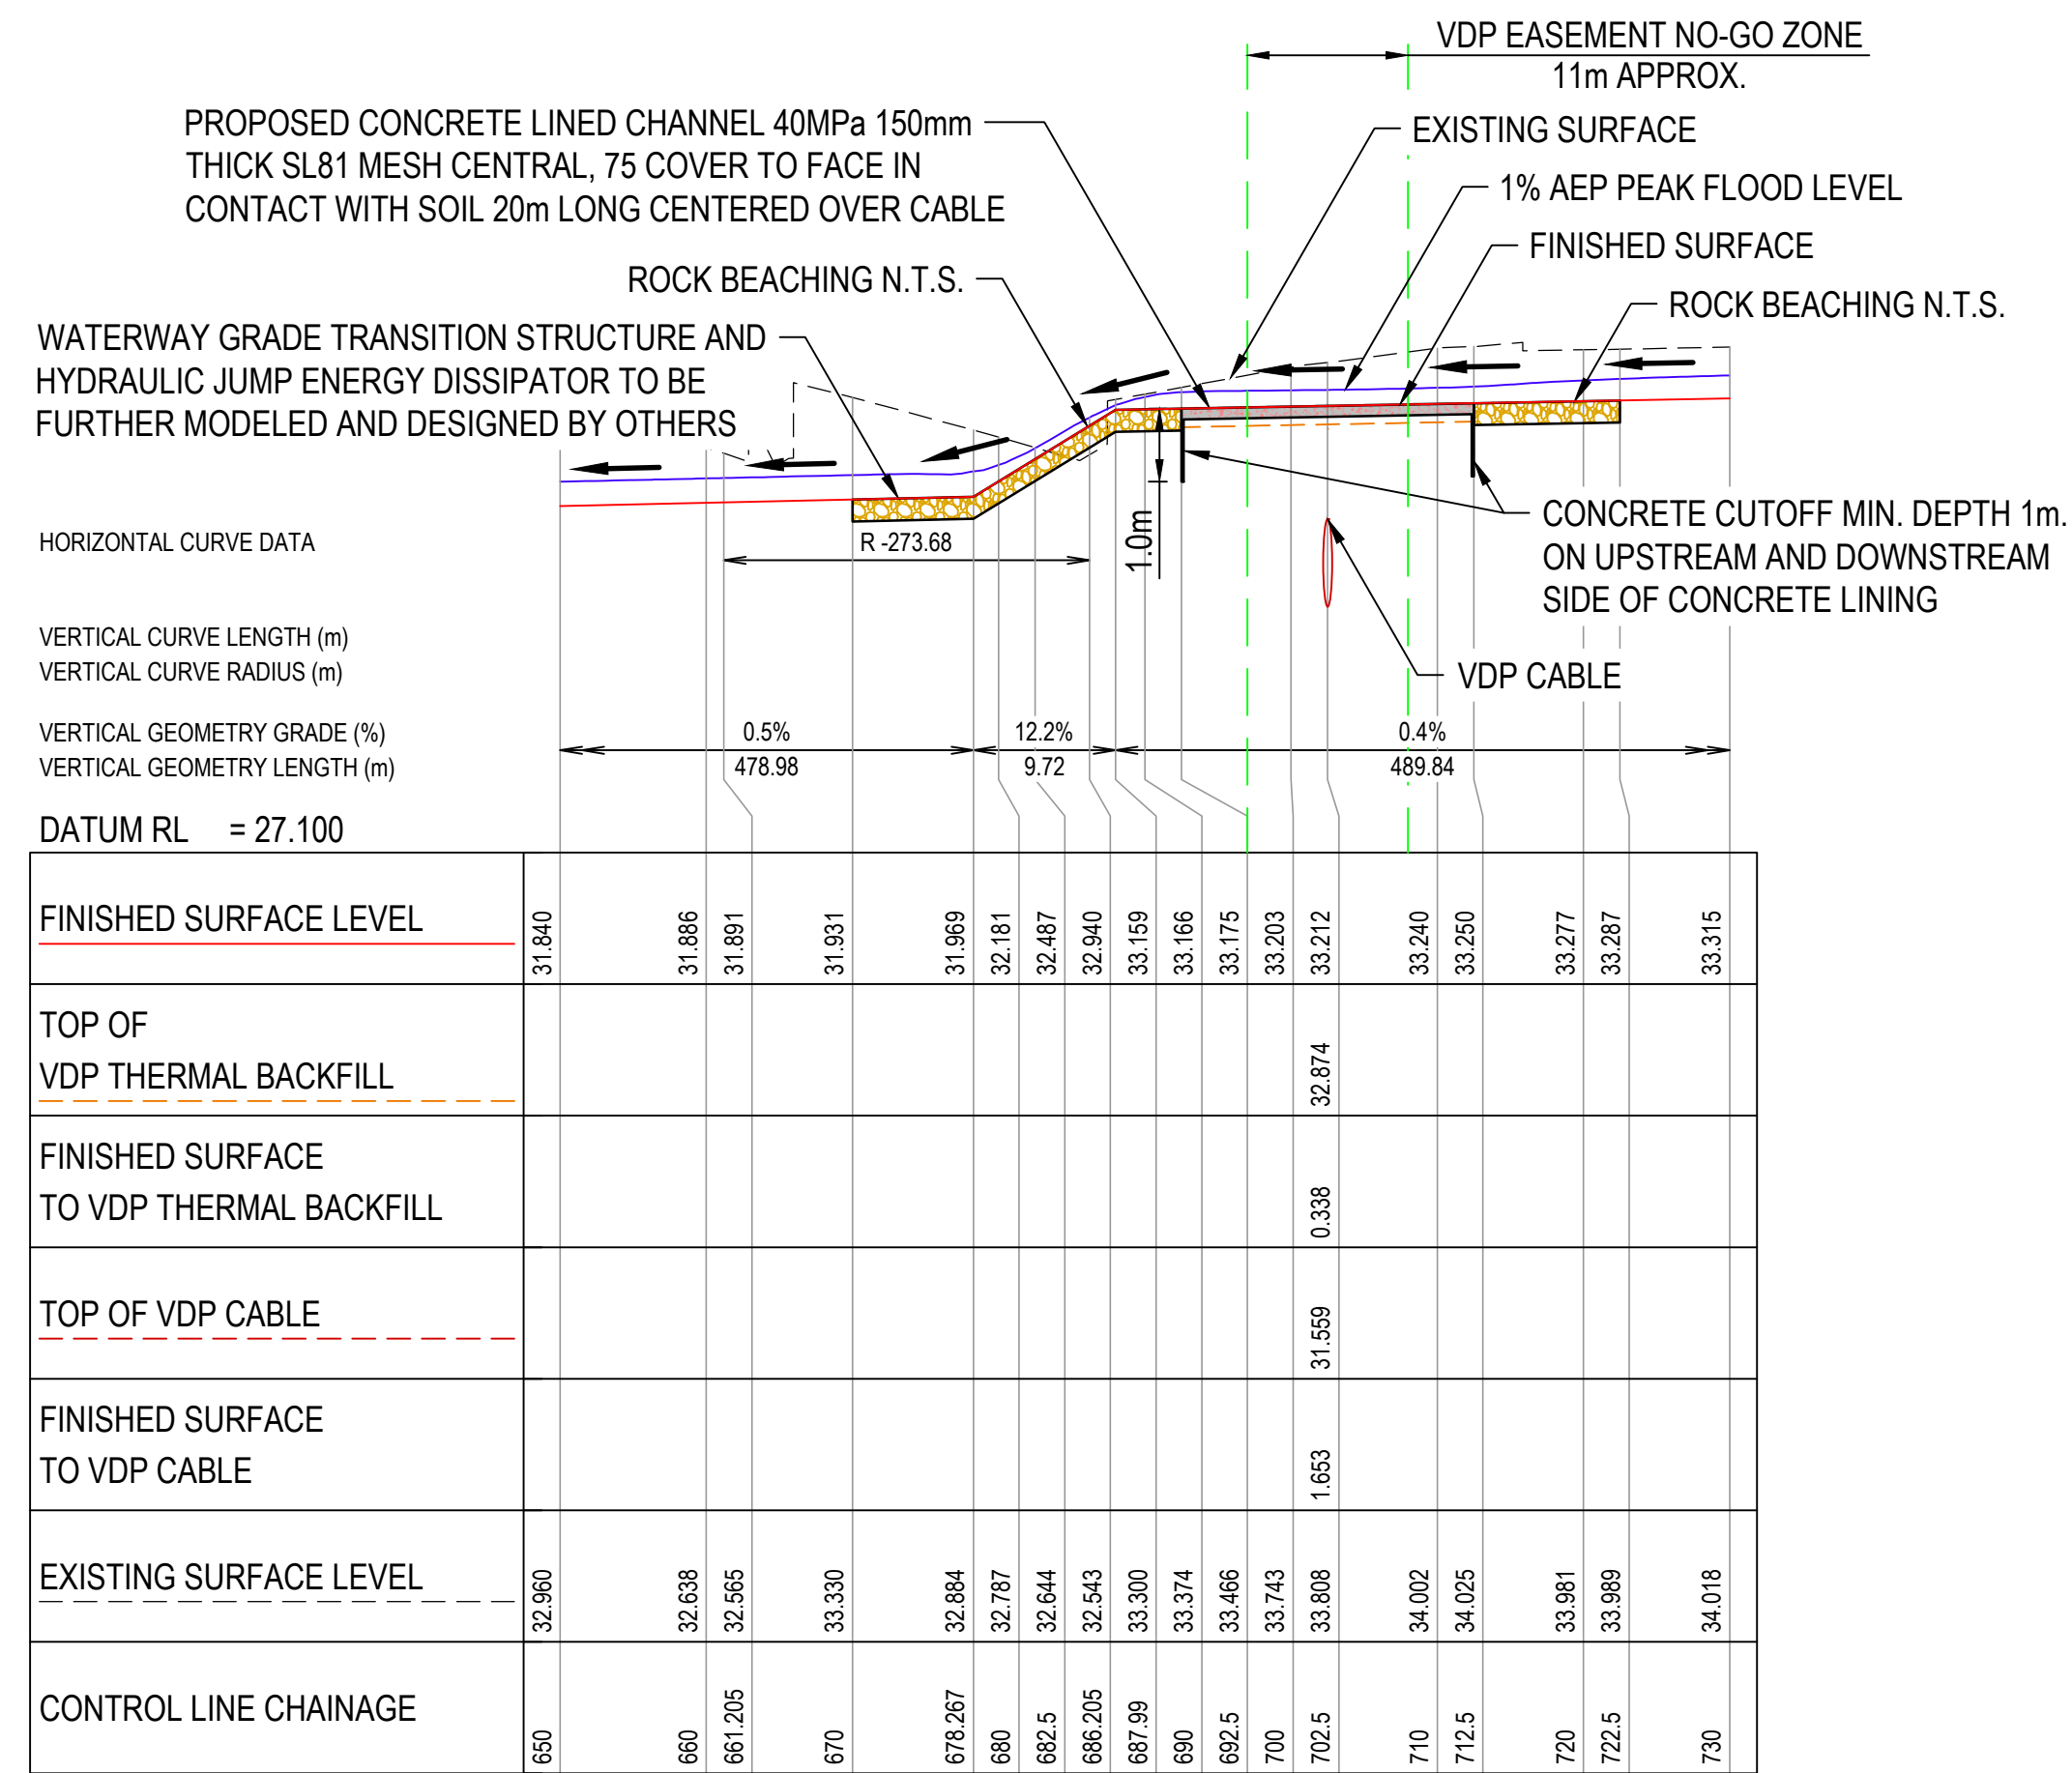

LONGITUDINAL SECTION TI-TREE CREEK WATERWAY - SECTION B

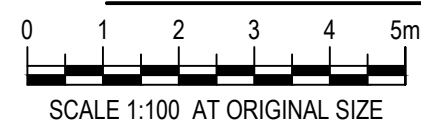

A1 SCALE: H 1:500, V 1:100



					CLIENT:	PROJECT: CROSKELL EMPLOYMENT PSP CONCEPT DRAINAGE STRATEGY REV. D	DESIGNED BY: MDM	DRAWN BY: AJM	WESTERN VDP CABLE CROSSING PLAN AND SECTIONS
							DRAWING DATE: 24.09.2025	CHECKED: ZL	
							SHEET: 1 OF 1	SCALE: AS SHOWN	
							FILE: MEG250-07-DW-CV-SKH-3312		
0	24.09.2025	ISSUED FOR USE							PROJECT No.
Amendments					MEG250-07	3312	0		