

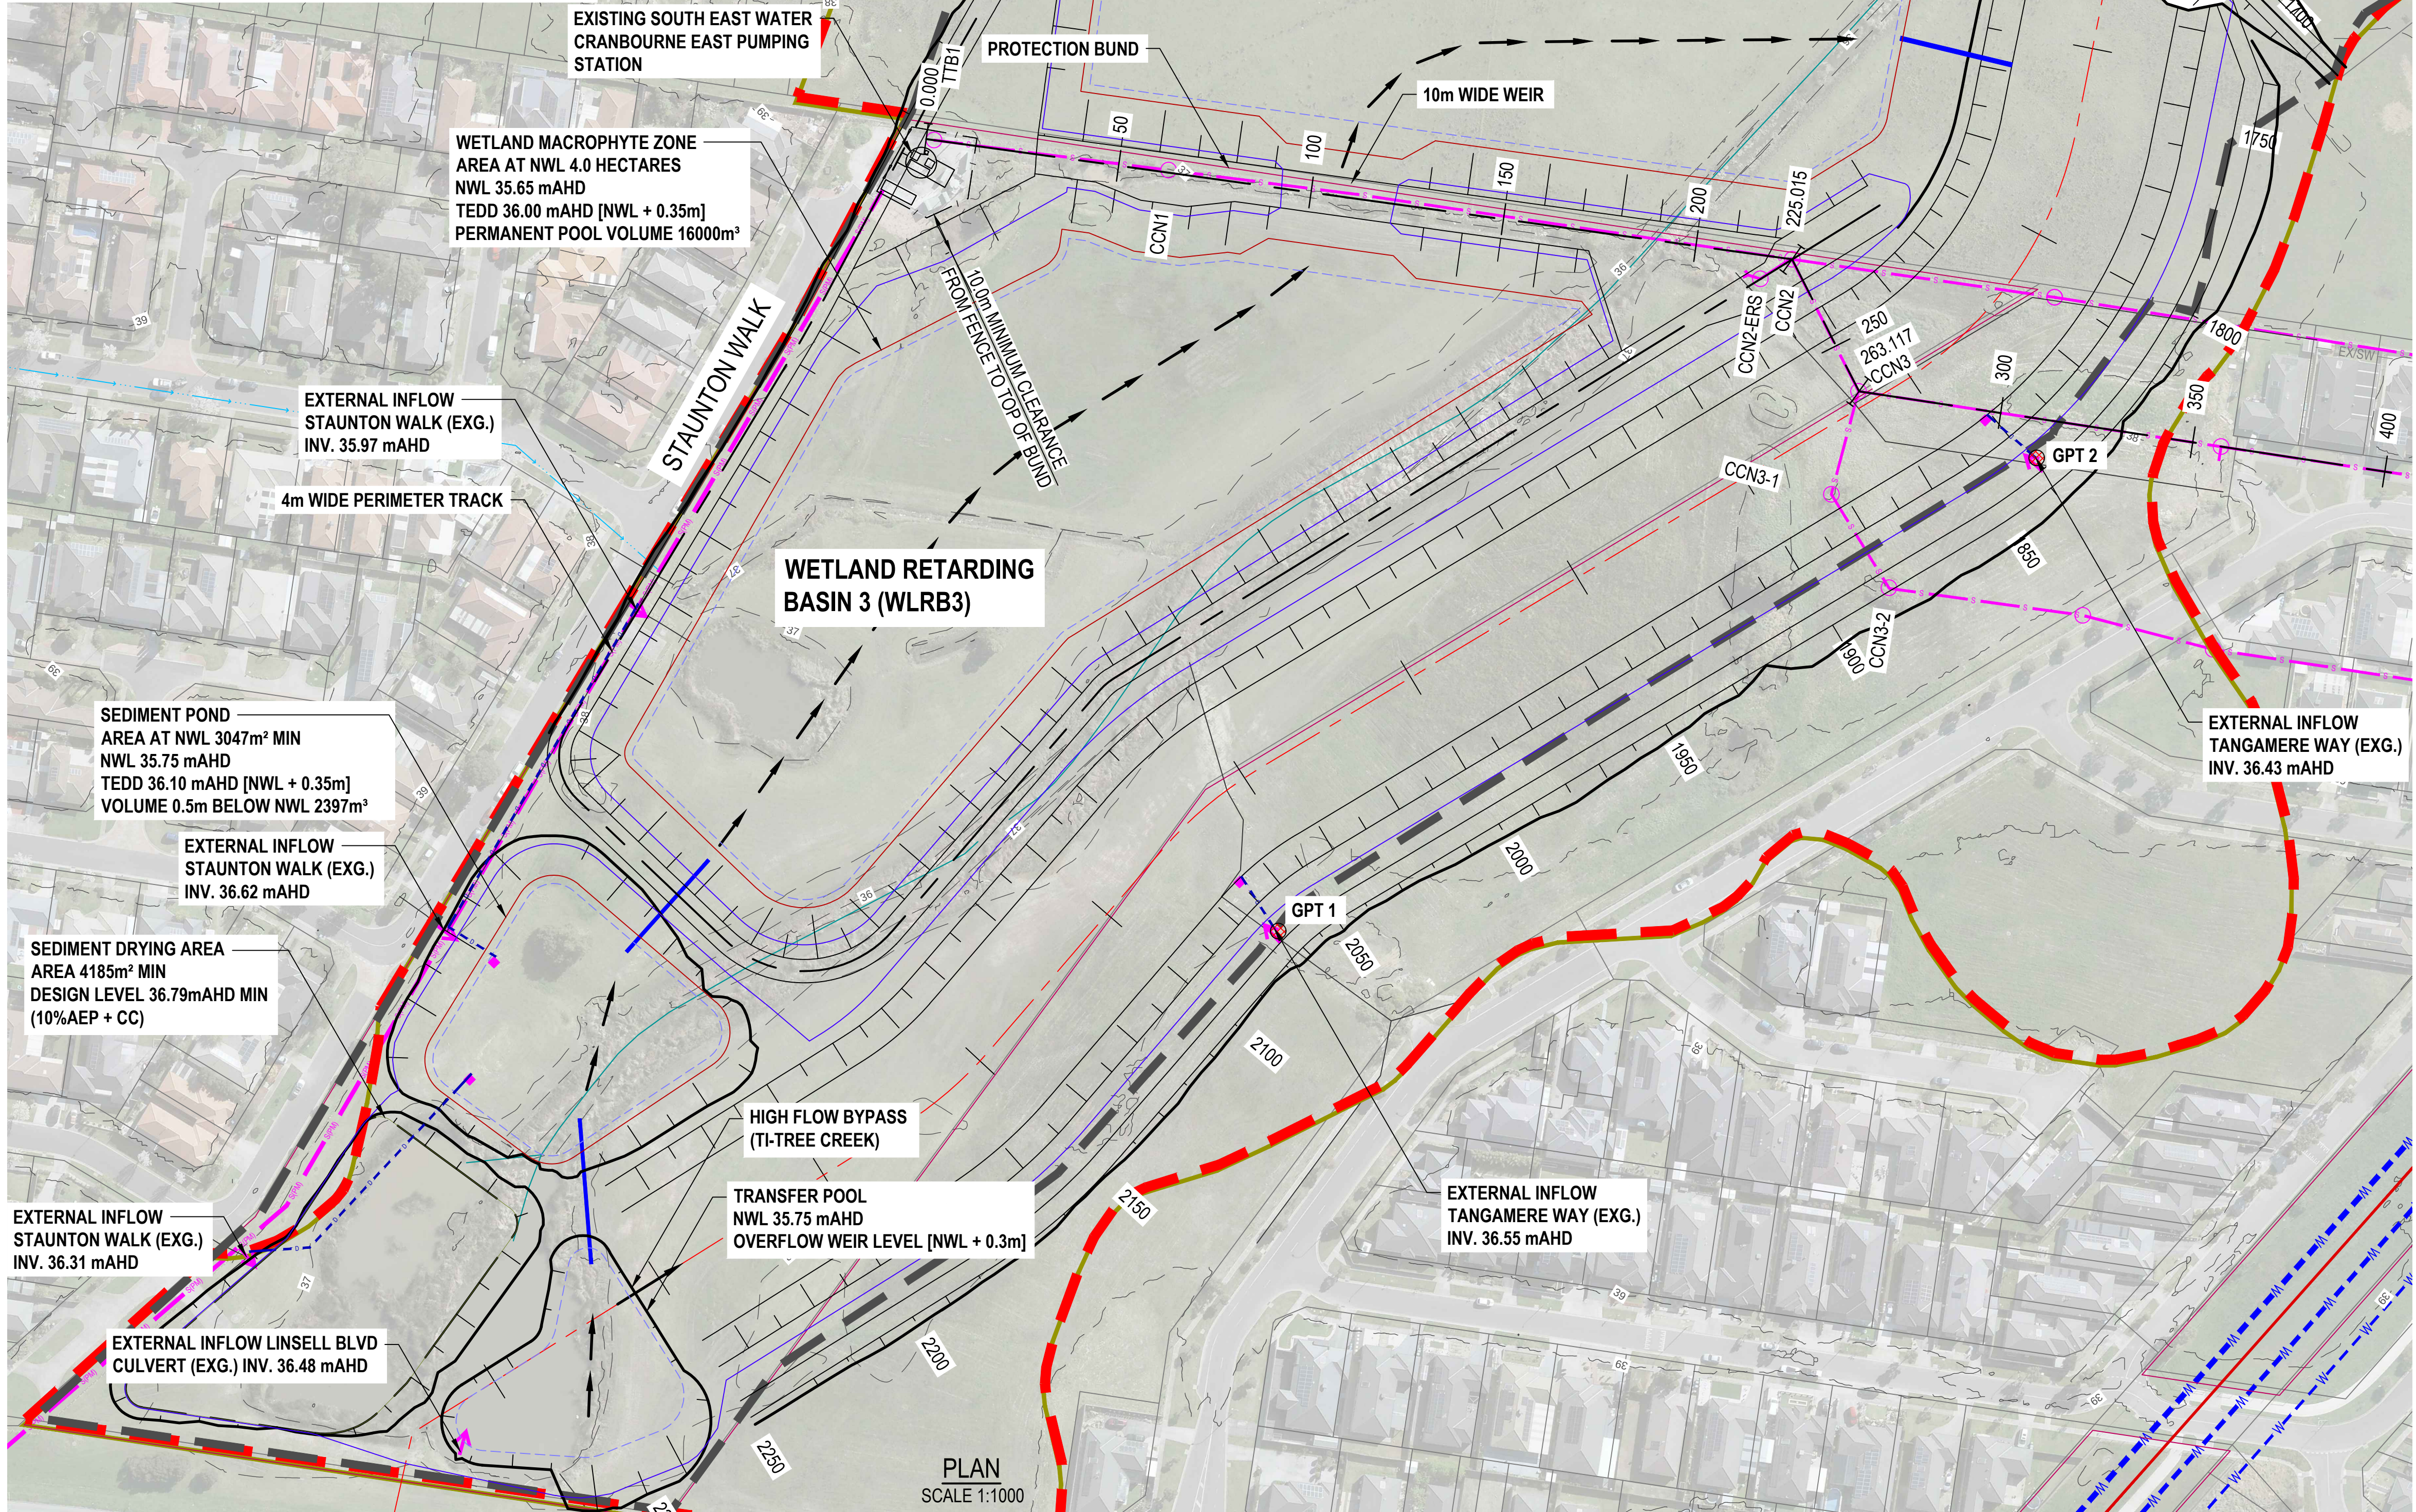


- LEGEND**
- 40 EXISTING SURFACE CONTOURS @ 1m INTERVALS
 - PSP BOUNDARY
 - LSIO BOUNDARY
 - MELBOURNE WATER OWNED LAND PROPERTY BOUNDARY
 - DSS NODES
 - NWL LEVEL
 - TEDD LEVEL
 - 1% AEP BASIN PEAK FLOOD LEVEL + CLIMATE CHANGE
 - RESERVE AREA
 - EXISTING SEWER (PRESSURISED MAIN)
 - EXISTING SEWER
 - DESIGN EDGE OF BATTER
 - DESIGN FLOW DIRECTION
 - EXISTING WATER INFRASTRUCTURE
 - DESIGN DSS PIPES
 - ASSET INTERNAL PIPES
 - DESIGN CENTRELINE
 - EXISTING WATER COURSE

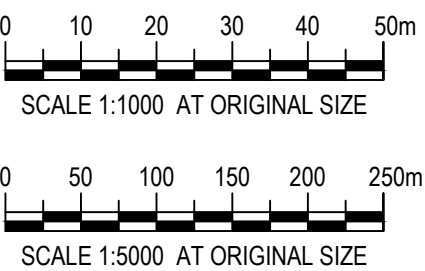

NOTES

1. INTENDED FOR USE BY MELBOURNE WATER ONLY.
2. REFER DRAWING MEG250-07-DW-CV-SKH-3100 ASSET KEY PLAN FOR ASSET LOCATION WITHIN THE DRAINAGE SERVICES SCHEME (DSS).
3. FOR DETAILS ON SEWER INTERFACE REQUIREMENTS REFER TO DRAWING No. MEG250-07-DW-CV-SKH-3311.

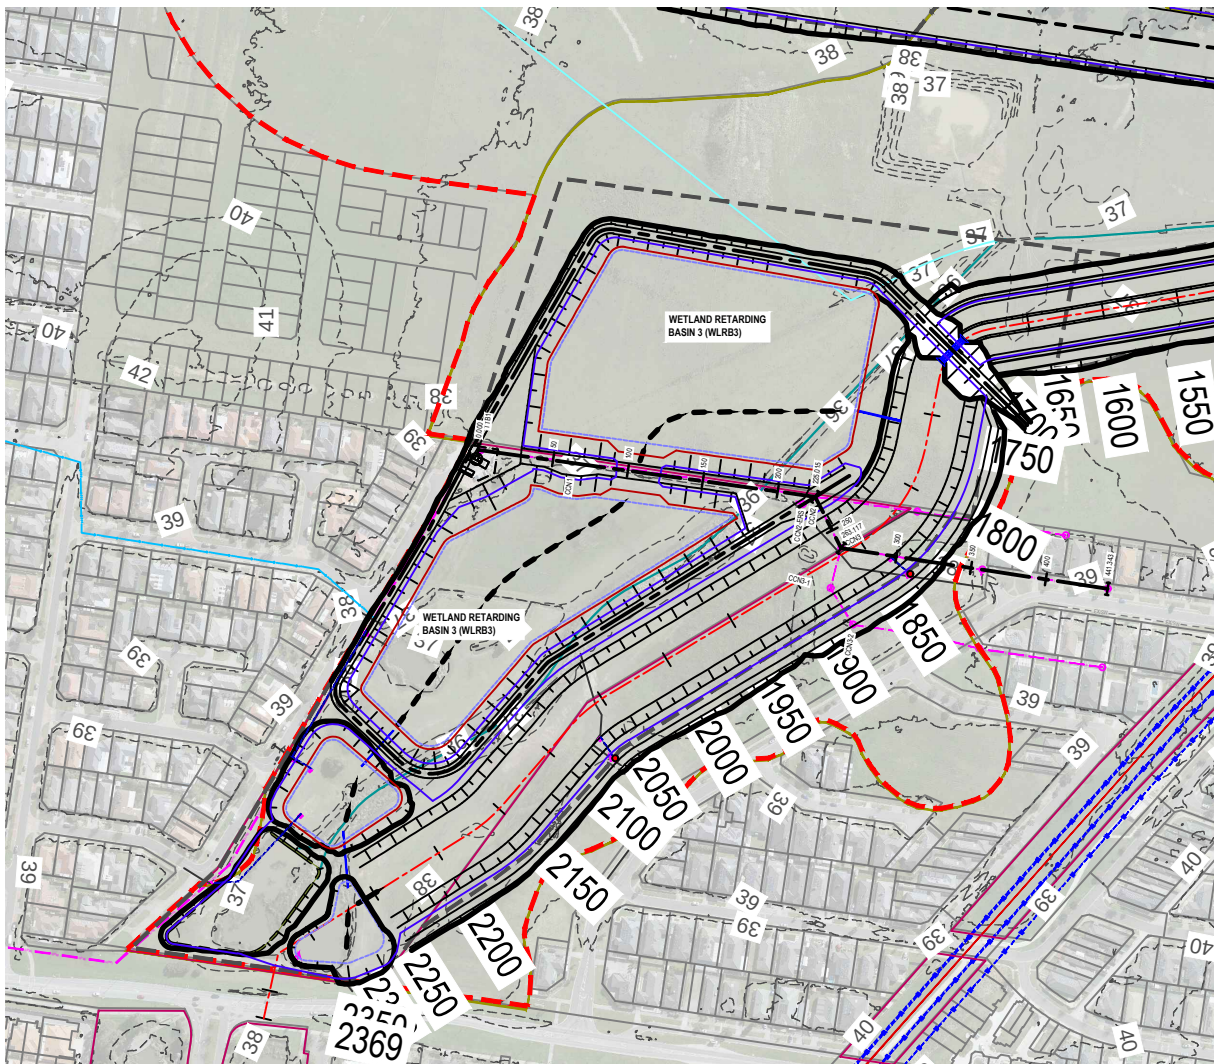

THIS DRAWING INCLUDES COLOURED INFORMATION WHICH IS NOT REPRODUCED IN THIS PRINTED COPY

NOT FOR CONSTRUCTION



CROSKELL EMPLOYMENT PSP
CONCEPT DRAINAGE STRATEGY REV. D

DESIGNED BY:
MDM

DRAWN BY:
AJM

DRAWING DATE:
24.09.2025

CHECKED:
ZL

SHEET:
1 OF 1

SCALE:
AS SHOWN

FILE:
MEG250-07-DW-CV-SKH-3102

WLRB3 BASIN PLAN

PROJECT No.	DRAWING No.	REV.
MEG250-07	3102	0

0	24.09.2025	ISSUED FOR USE
Amendments		