


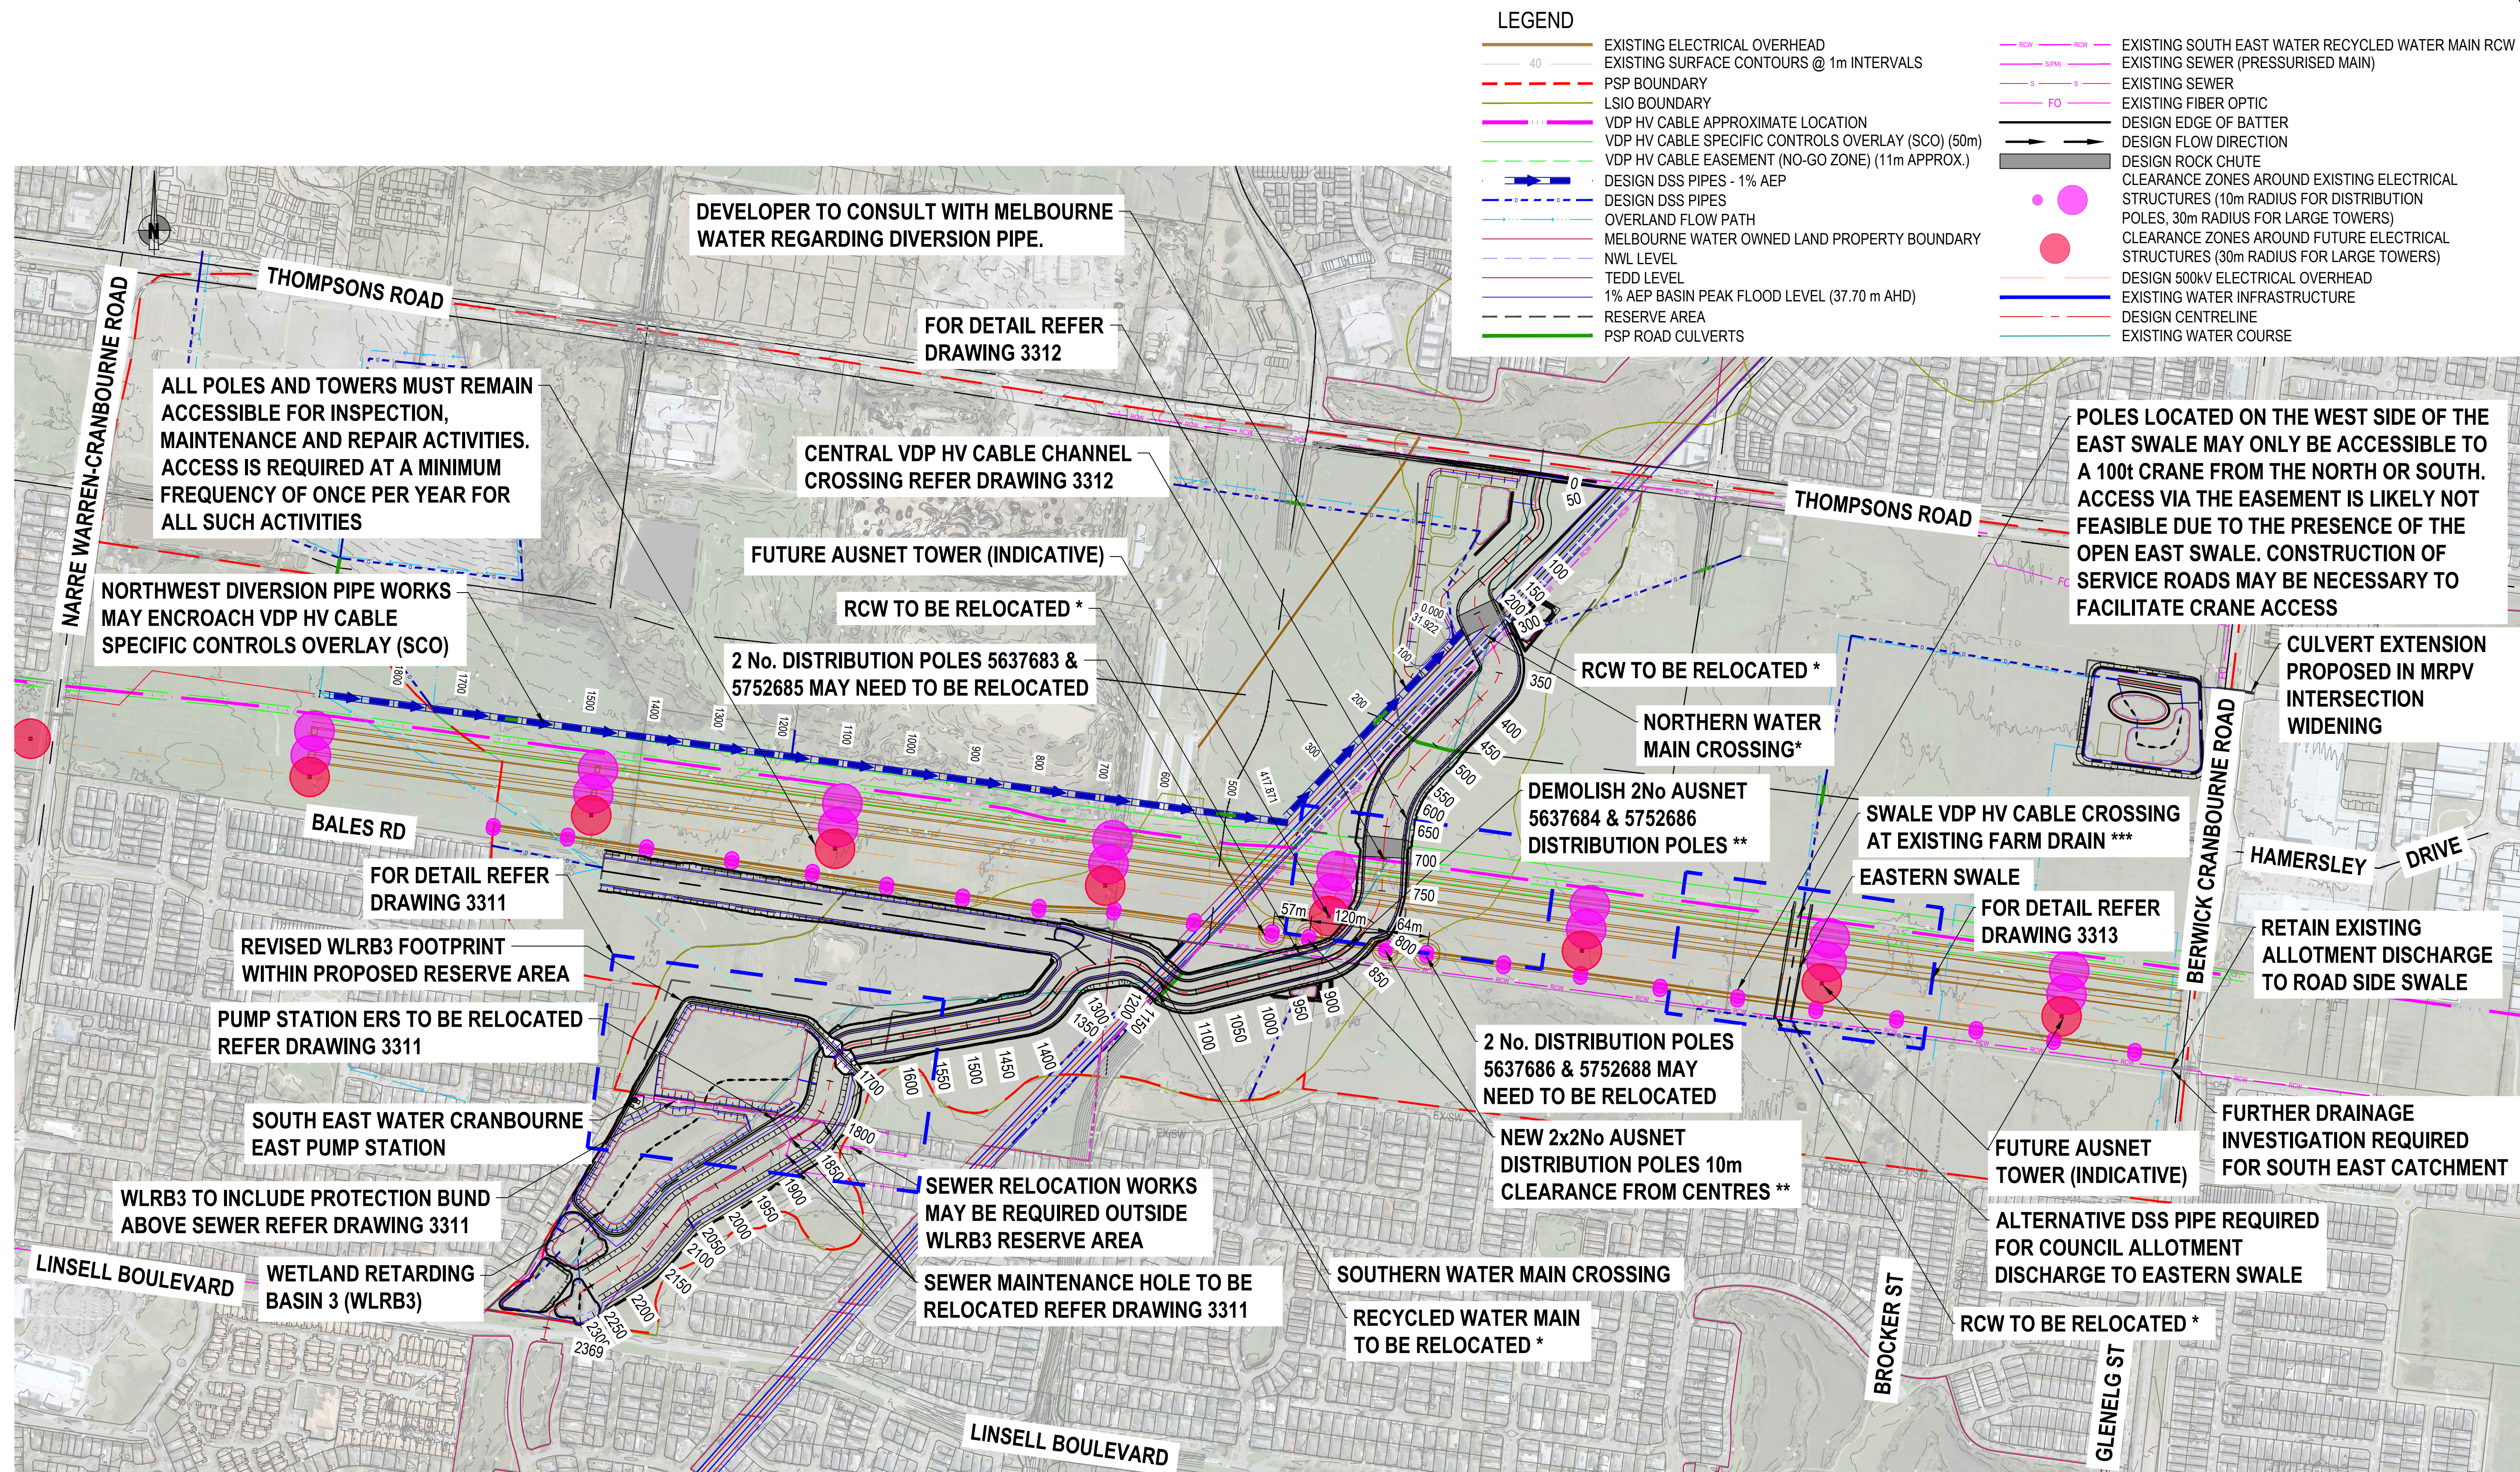

0 50 100 150 200 250m

SCALE 1:5000 AT ORIGINAL SIZE

\* SUBJECT TO SEW FINAL APPROVAL

\*\* SUBJECT TO AUSNET FINAL APPROVAL

\*\*\* SUBJECT TO DEECA FINAL APPROVAL

KEY PLAN

SCALE 1:5000

THIS DRAWING INCLUDES COLOURED INFORMATION. COLOURED INFORMATION IS NOT TO BE USED FOR CONSTRUCTION.

NOT FOR CONSTRUCTION

|  |  |  |         |  |          |  |                          |           |                                   |             |      |
|--|--|--|---------|--|----------|--|--------------------------|-----------|-----------------------------------|-------------|------|
|  |  |  | CLIENT: |  | PROJECT: |  | DESIGNED BY:             | DRAWN BY: | UTILITY AUTHORITY INTERFACES PLAN |             |      |
|  |  |  |         |  |          |  | MDM                      | RM        |                                   |             |      |
|  |  |  |         |  |          |  | DRAWING DATE:            | CHECKED:  |                                   |             |      |
|  |  |  |         |  |          |  | 24.09.2025               | ZL        |                                   |             |      |
|  |  |  |         |  |          |  | SHEET:                   | SCALE:    |                                   |             |      |
|  |  |  |         |  |          |  | 1 OF 1                   | 1:5000    |                                   |             |      |
|  |  |  |         |  |          |  | FILE:                    |           | PROJECT No.                       | DRAWING No. | REV. |
|  |  |  |         |  |          |  | MEG250-07-DW-CV-SKH-3301 |           | MEG250-07                         | 3301        | 0    |