



- NOTES
- 1. PRELIMINARY CONCEPT DESIGN ONLY.
 - 2. FOR LAYOUT PLAN REFER TO DRAWINGS 3001 AND 3301.
 - 3. EXISTING WATER PIPE RL'S TAKEN FROM PIPE OBVERT.

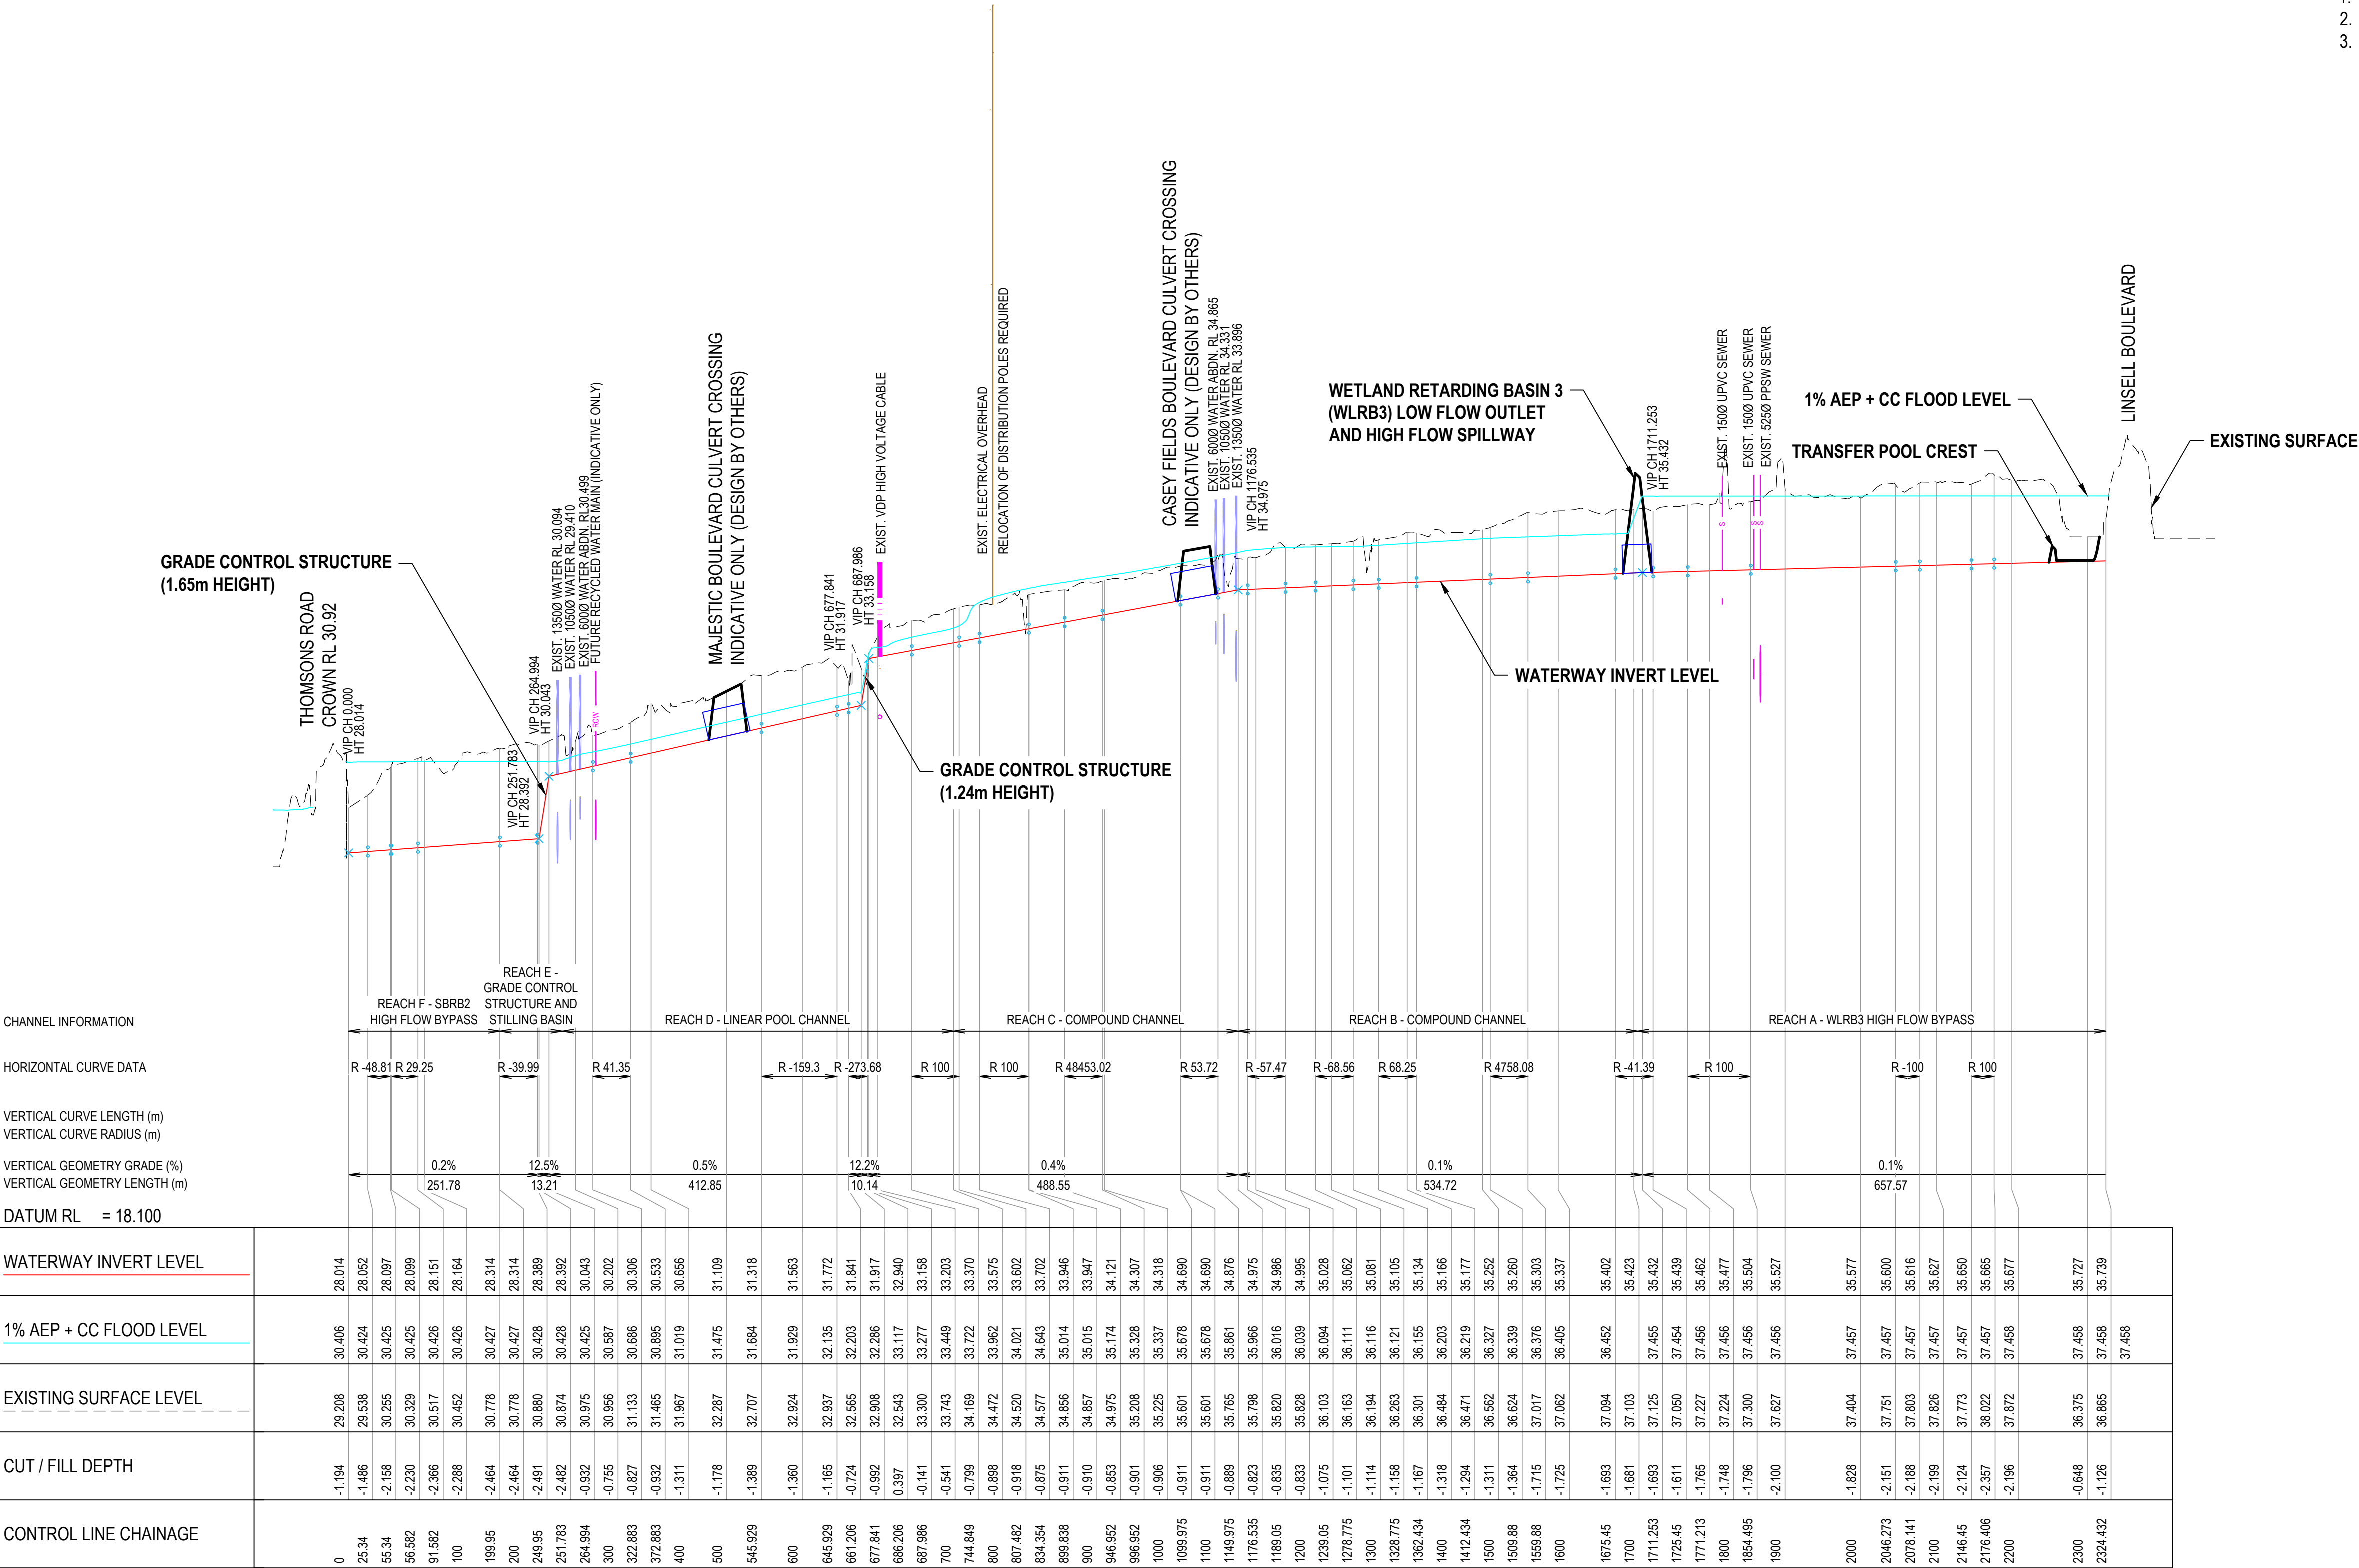

TI-TREE CREEK WATERWAY LONGITUDINAL SECTION
SCALE H 1:5000 V 1:100

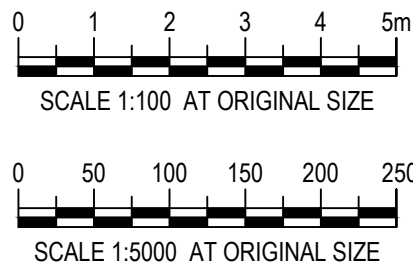

THIS DRAWING INCLUDES
COLOURED INFORMATION
BASED ON THE DRAWING DATA BE
PRODUCED IN COLOUR

NOT FOR CONSTRUCTION

0	24.09.2025	ISSUED FOR USE
Amendments		



CLIENT:



PROJECT:

CROSKELL EMPLOYMENT PSP
CONCEPT DRAINAGE STRATEGY REV. D

DESIGNED BY: MDM	DRAWN BY: AJM
DRAWING DATE: 24.09.2025	CHECKED: ZL
SHEET: 1 OF 1	SCALE: AS SHOWN
FILE: MEG250-07-DW-CV-SKH-3202	

TI-TREE CREEK WATERWAY
LONGITUDINAL SECTION

PROJECT No.	DRAWING No.	REV.
MEG250-07	3202	0