




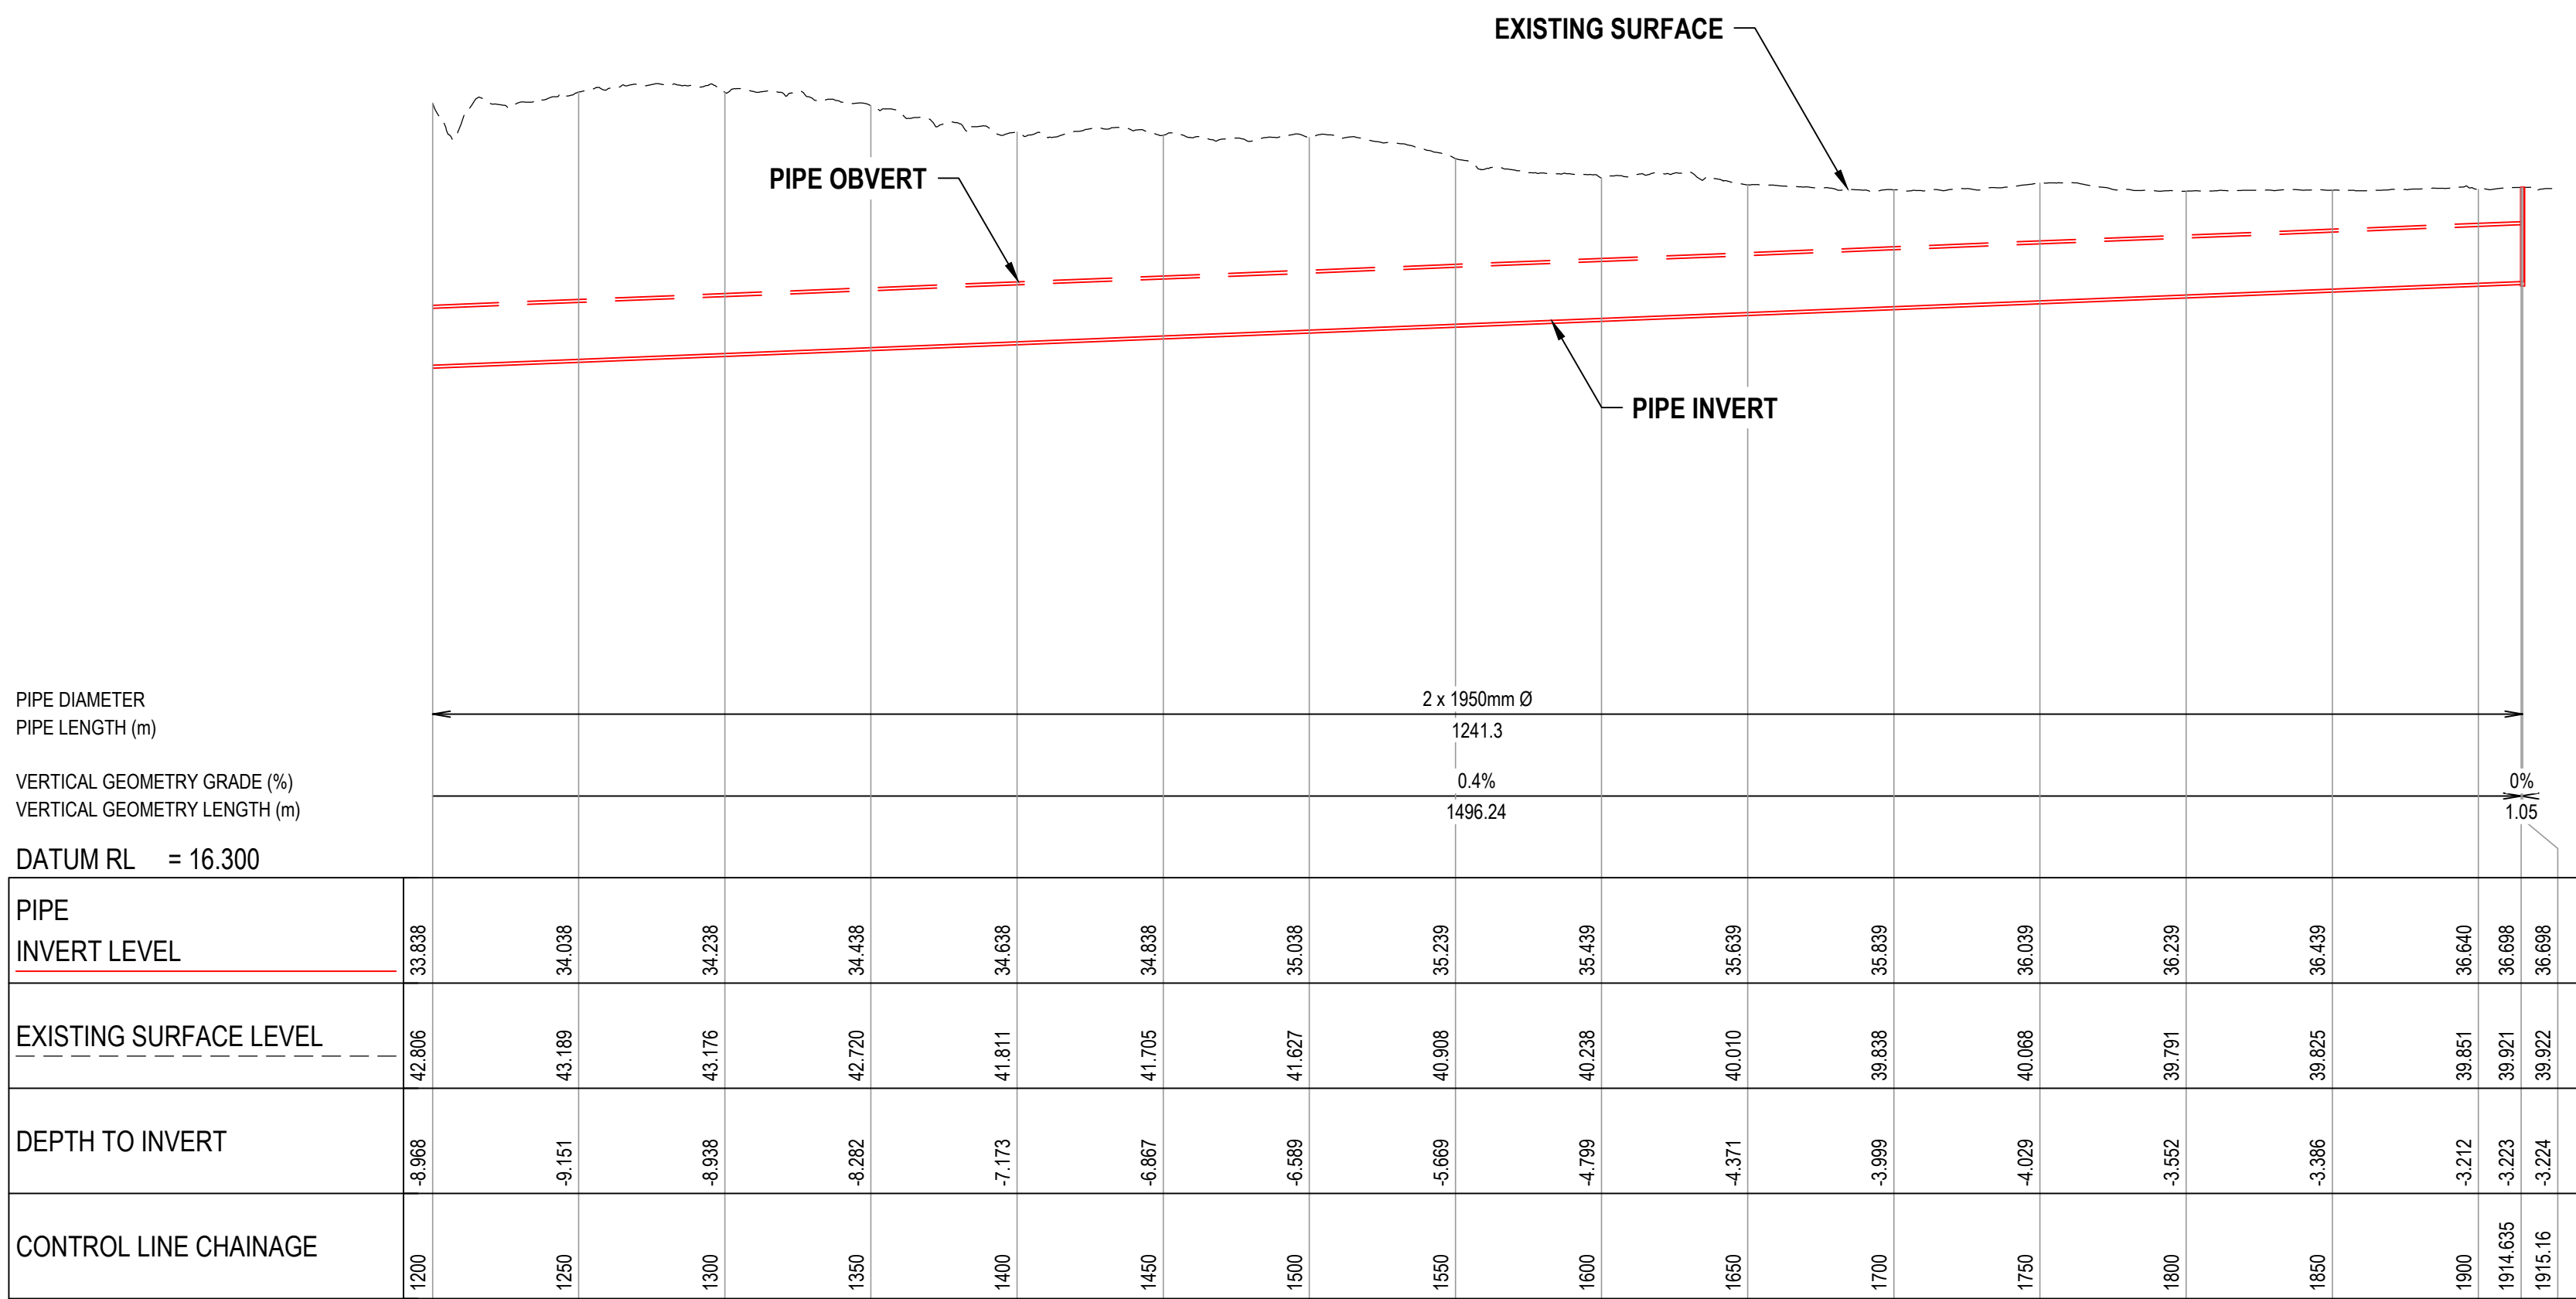

- NOTES
- PRELIMINARY CONCEPT DESIGN ONLY.
 - FOR LAYOUT PLAN OF 1% AEP DIVERSION PIPE REFER TO DRAWINGS 3001 AND 3301.
 - PITS AT LARGE DIRECTION CHANGES SHOWN. ADDITIONAL PITS NOT SHOWN.
 - FINISHED SURFACE LEVELS AND PIPE LOADINGS TO BE CONFIRMED.
 - ALL PIPES TO BE RCP.

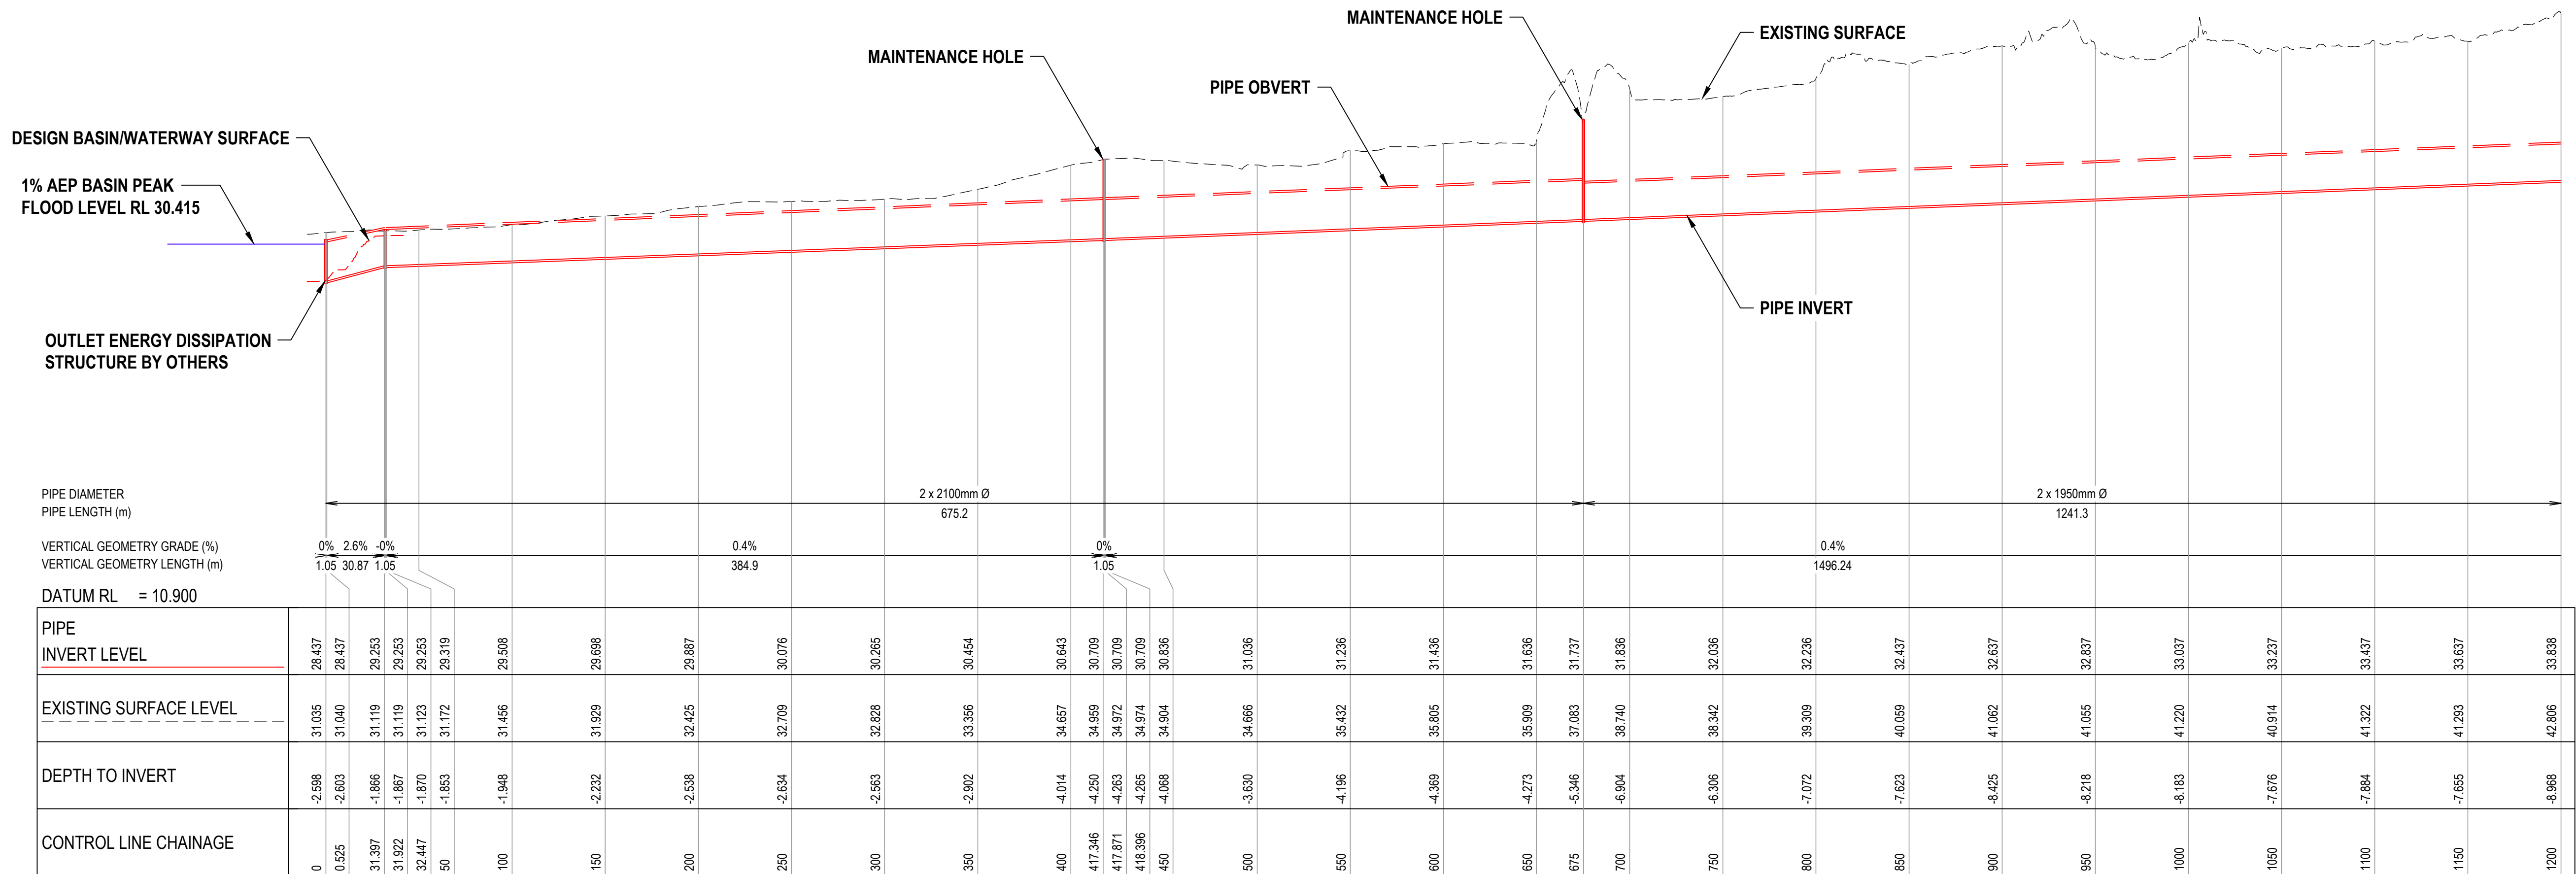

1% AEP DIVERSION PIPE LONGITUDINAL SECTION
SCALE H 1:2000 V 1:200

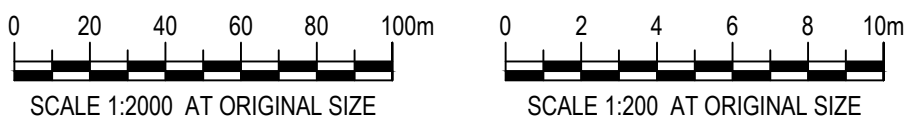

THIS DRAWING INCLUDES
COLOURED INFORMATION
WHICH IS THE PROPERTY OF
THE DESIGNER AND
SHOULD NOT BE
REPRODUCED IN COLOUR

NOT FOR CONSTRUCTION



CROSKELL EMPLOYMENT PSP
CONCEPT DRAINAGE STRATEGY REV. D

DESIGNED BY:
MDM
DRAWING DATE:
24.09.2025
SHEET:
1 OF 1
FILE:
MEG250-07-DW-CV-SKH-3201

DRAWN BY:
RM
CHECKED:
ZL
SCALE:
AS SHOWN

1% AEP DIVERSION PIPE
LONGITUDINAL SECTION

PROJECT No.
MEG250-07
DRAWING No.
3201
REV.
0

0	24.09.2025	ISSUED FOR USE
Amendments		