


LEGEND

- EXISTING SURFACE CONTOURS @ 1m INTERVALS
- PSP BOUNDARY
- LSIO BOUNDARY
- MELBOURNE WATER OWNED LAND PROPERTY BOUNDARY
- DSS NODES
- NWL LEVEL
- TEDD LEVEL
- 1% AEP BASIN PEAK FLOOD LEVEL + CLIMATE CHANGE
- RESERVE AREA
- EXISTING SEWER (PRESSURISED MAIN)
- EXISTING SEWER
- EXISTING SOUTH EAST WATER RECYCLED WATER MAIN RCP
- DESIGN EDGE OF BATTER
- EXISTING WATER INFRASTRUCTURE
- DESIGN CENTRELINE
- EXISTING WATER COURSE
- DESIGN DSS PIPES - 1% AEP
- DESIGN DSS PIPES
- ASSET INTERNAL PIPES
- PSP ROAD CULVERTS
- DESIGN ROCK CHUTE
- CLEARANCE ZONES AROUND EXISTING ELECTRICAL STRUCTURES (10m RADIUS FOR DISTRIBUTION POLES, 30m RADIUS FOR LARGE TOWERS)
- CLEARANCE ZONES AROUND PROPOSED ELECTRICAL STRUCTURES (30m RADIUS FOR LARGE TOWERS)
- DESIGN 500kV ELECTRICAL OVERHEAD
- VDP HV CABLE APPROXIMATE LOCATION
- VDP HV CABLE SPECIFIC CONTROLS OVERLAY (SCO) (50m)
- VDP HV CABLE EASEMENT (NO-GO ZONE) (11m APPROX.)
- EXISTING STORM WATER INFRASTRUCTURE

NOTES

- INTENDED FOR USE BY MELBOURNE WATER ONLY.
- REFER DRAWING MEG250-07-DW-CV-SKH-3100 ASSET KEY PLAN FOR ASSET LOCATION WITHIN THE DRAINAGE SERVICES SCHEME (DSS)

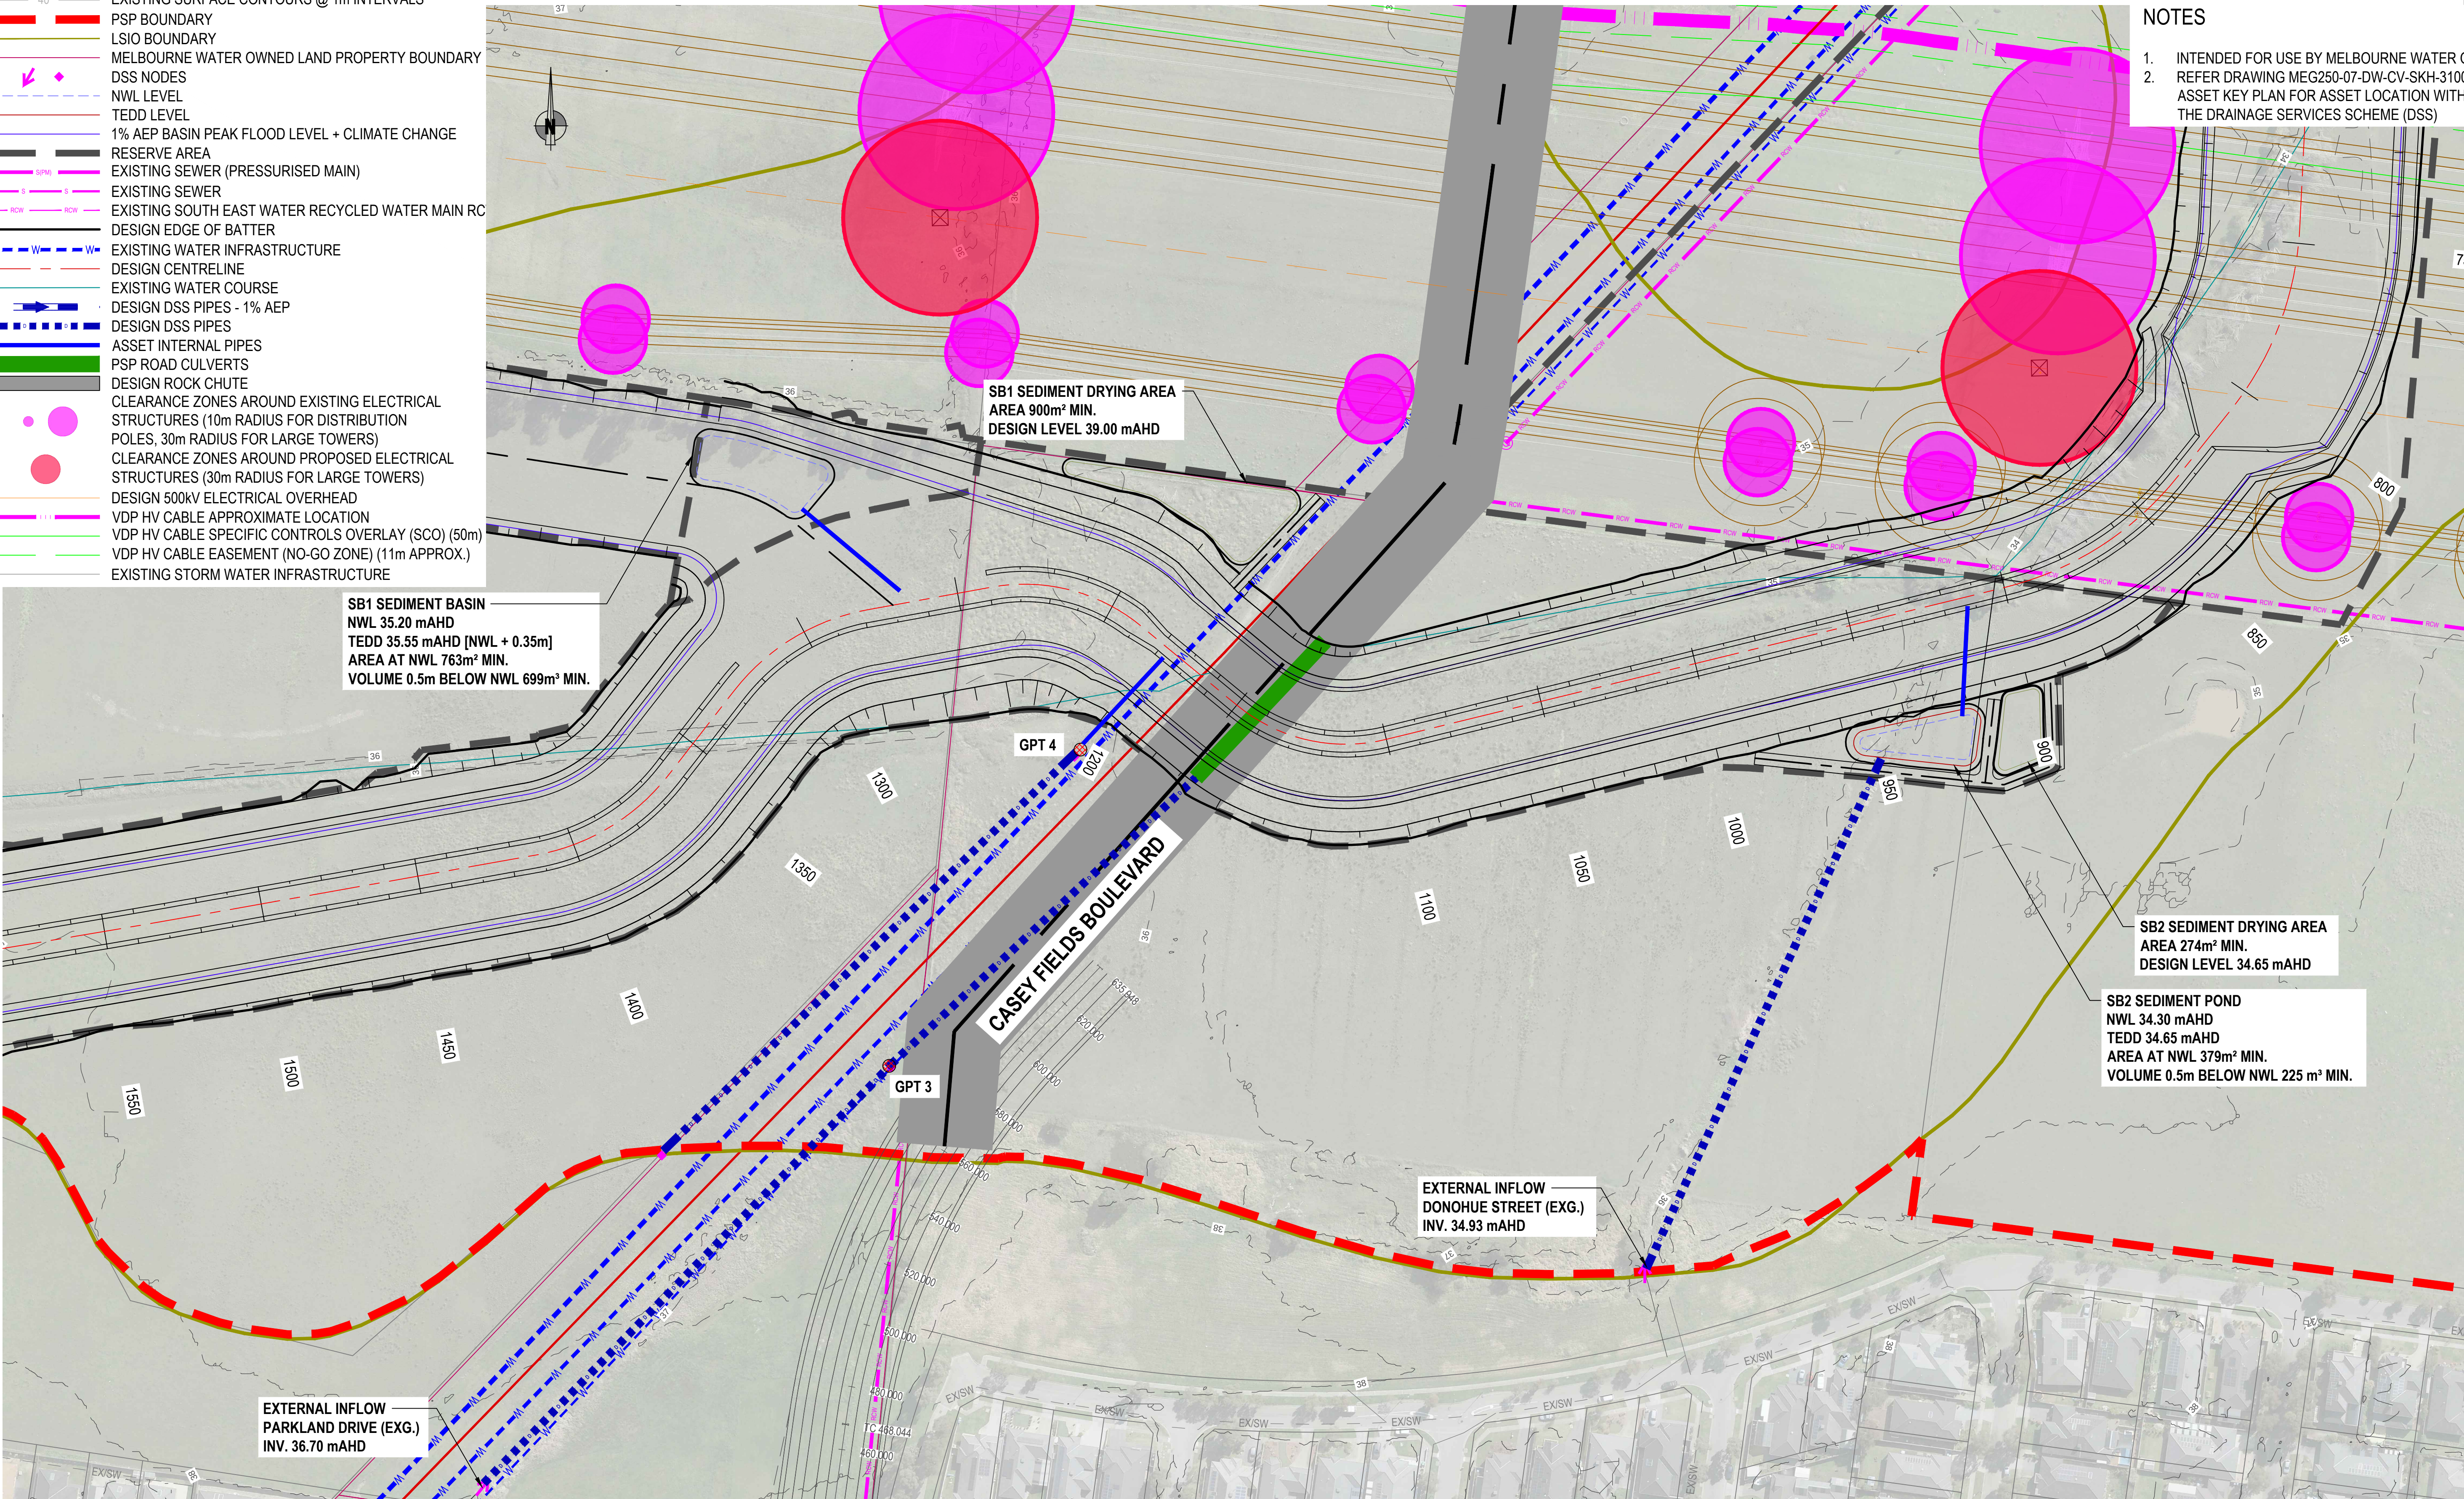

PLAN
SCALE 1:1000



NOT FOR CONSTRUCTION

1	23.10.2025	ISSUE FOR USE
0	24.09.2025	ISSUED FOR USE
Amendments		



CLIENT:



PROJECT:

CROSKELL EMPLOYMENT PSP
CONCEPT DRAINAGE STRATEGY REV. D

DESIGNED BY:

MDM

DRAWING DATE:

24.09.2025

SHEET:

1 OF 1

FILE:

MEG250-07-DW-CV-SKH-3104

DRAWN BY:

AJM

CHECKED:

ZL

SCALE:

1:1000

SB2 SEDIMENT BASIN PLAN

PROJECT No.
MEG250-07

DRAWING No.
3104

REV.
1